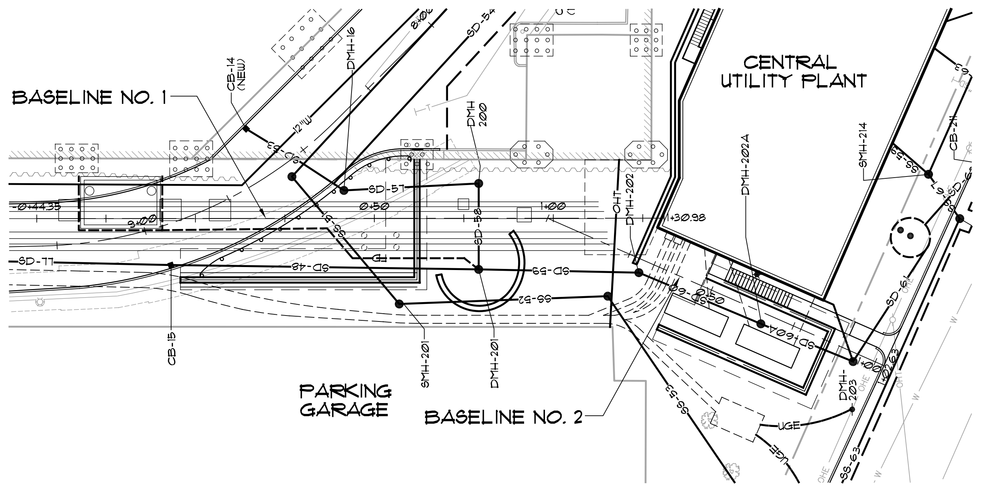

PLAN: UTILITY BASELINES 1 AND 2
SCALE: 1"=20'

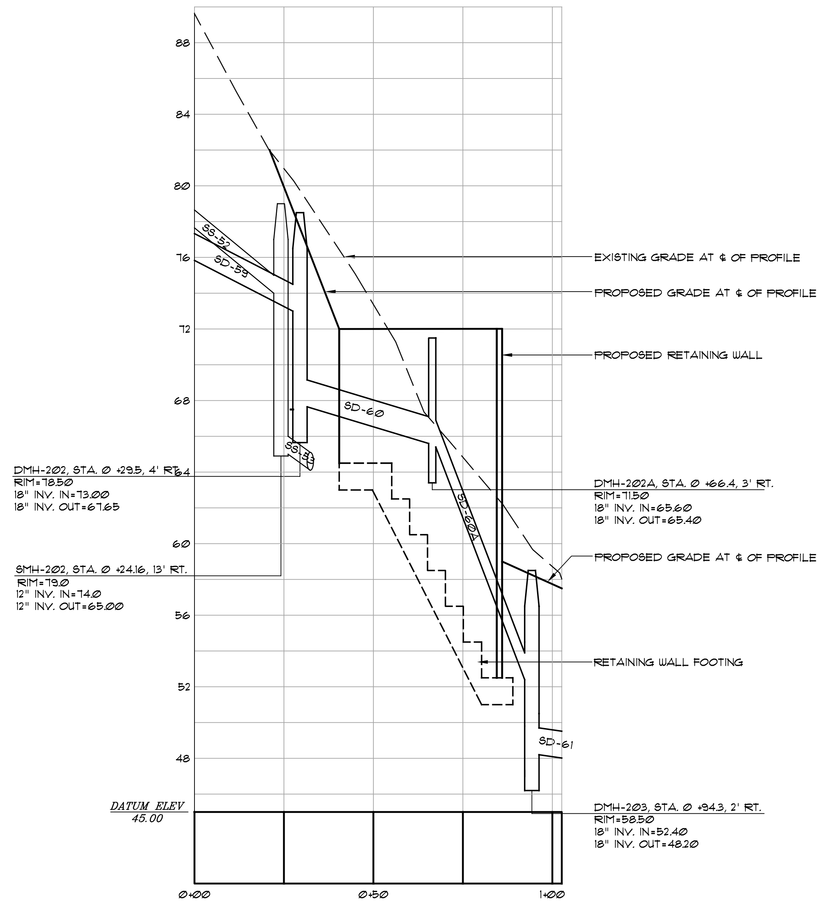

PROFILE: UTILITY BASELINE 2
SCALE: 1"=2Ø' HORIZ.
1"=4' VERT.

General Notes:

MARK	ISSUE DATE	DESCRIPTION
PERMIT	09/16/04	PERMIT SET
BID	08/31/04	BID SET

Issue Log

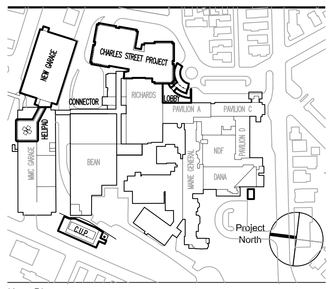

Key Plan

TRO
ARCHITECTURE
PLANNING
ENGINEERING
INTERIOR DESIGN

The Ritchie Organization
80 Bridge Street
Newton, MA 02458-1134
617-969-9400

Maine Medical Center

Pkg C - Site Utitlities

Portland, Maine MMC Project No. 21846

Drawing Title

PLAN & PROFILE:
UTILITY BASELINE 2

Commission No.	4677	Date Issued	08/31/04
Scale	AS SHOWN	Sheet Number	PKG-C
Drawn By	APP		C308
Approved By	DLR		
Filename	01046U		

Copyright © 2004 The Ritchie Organization