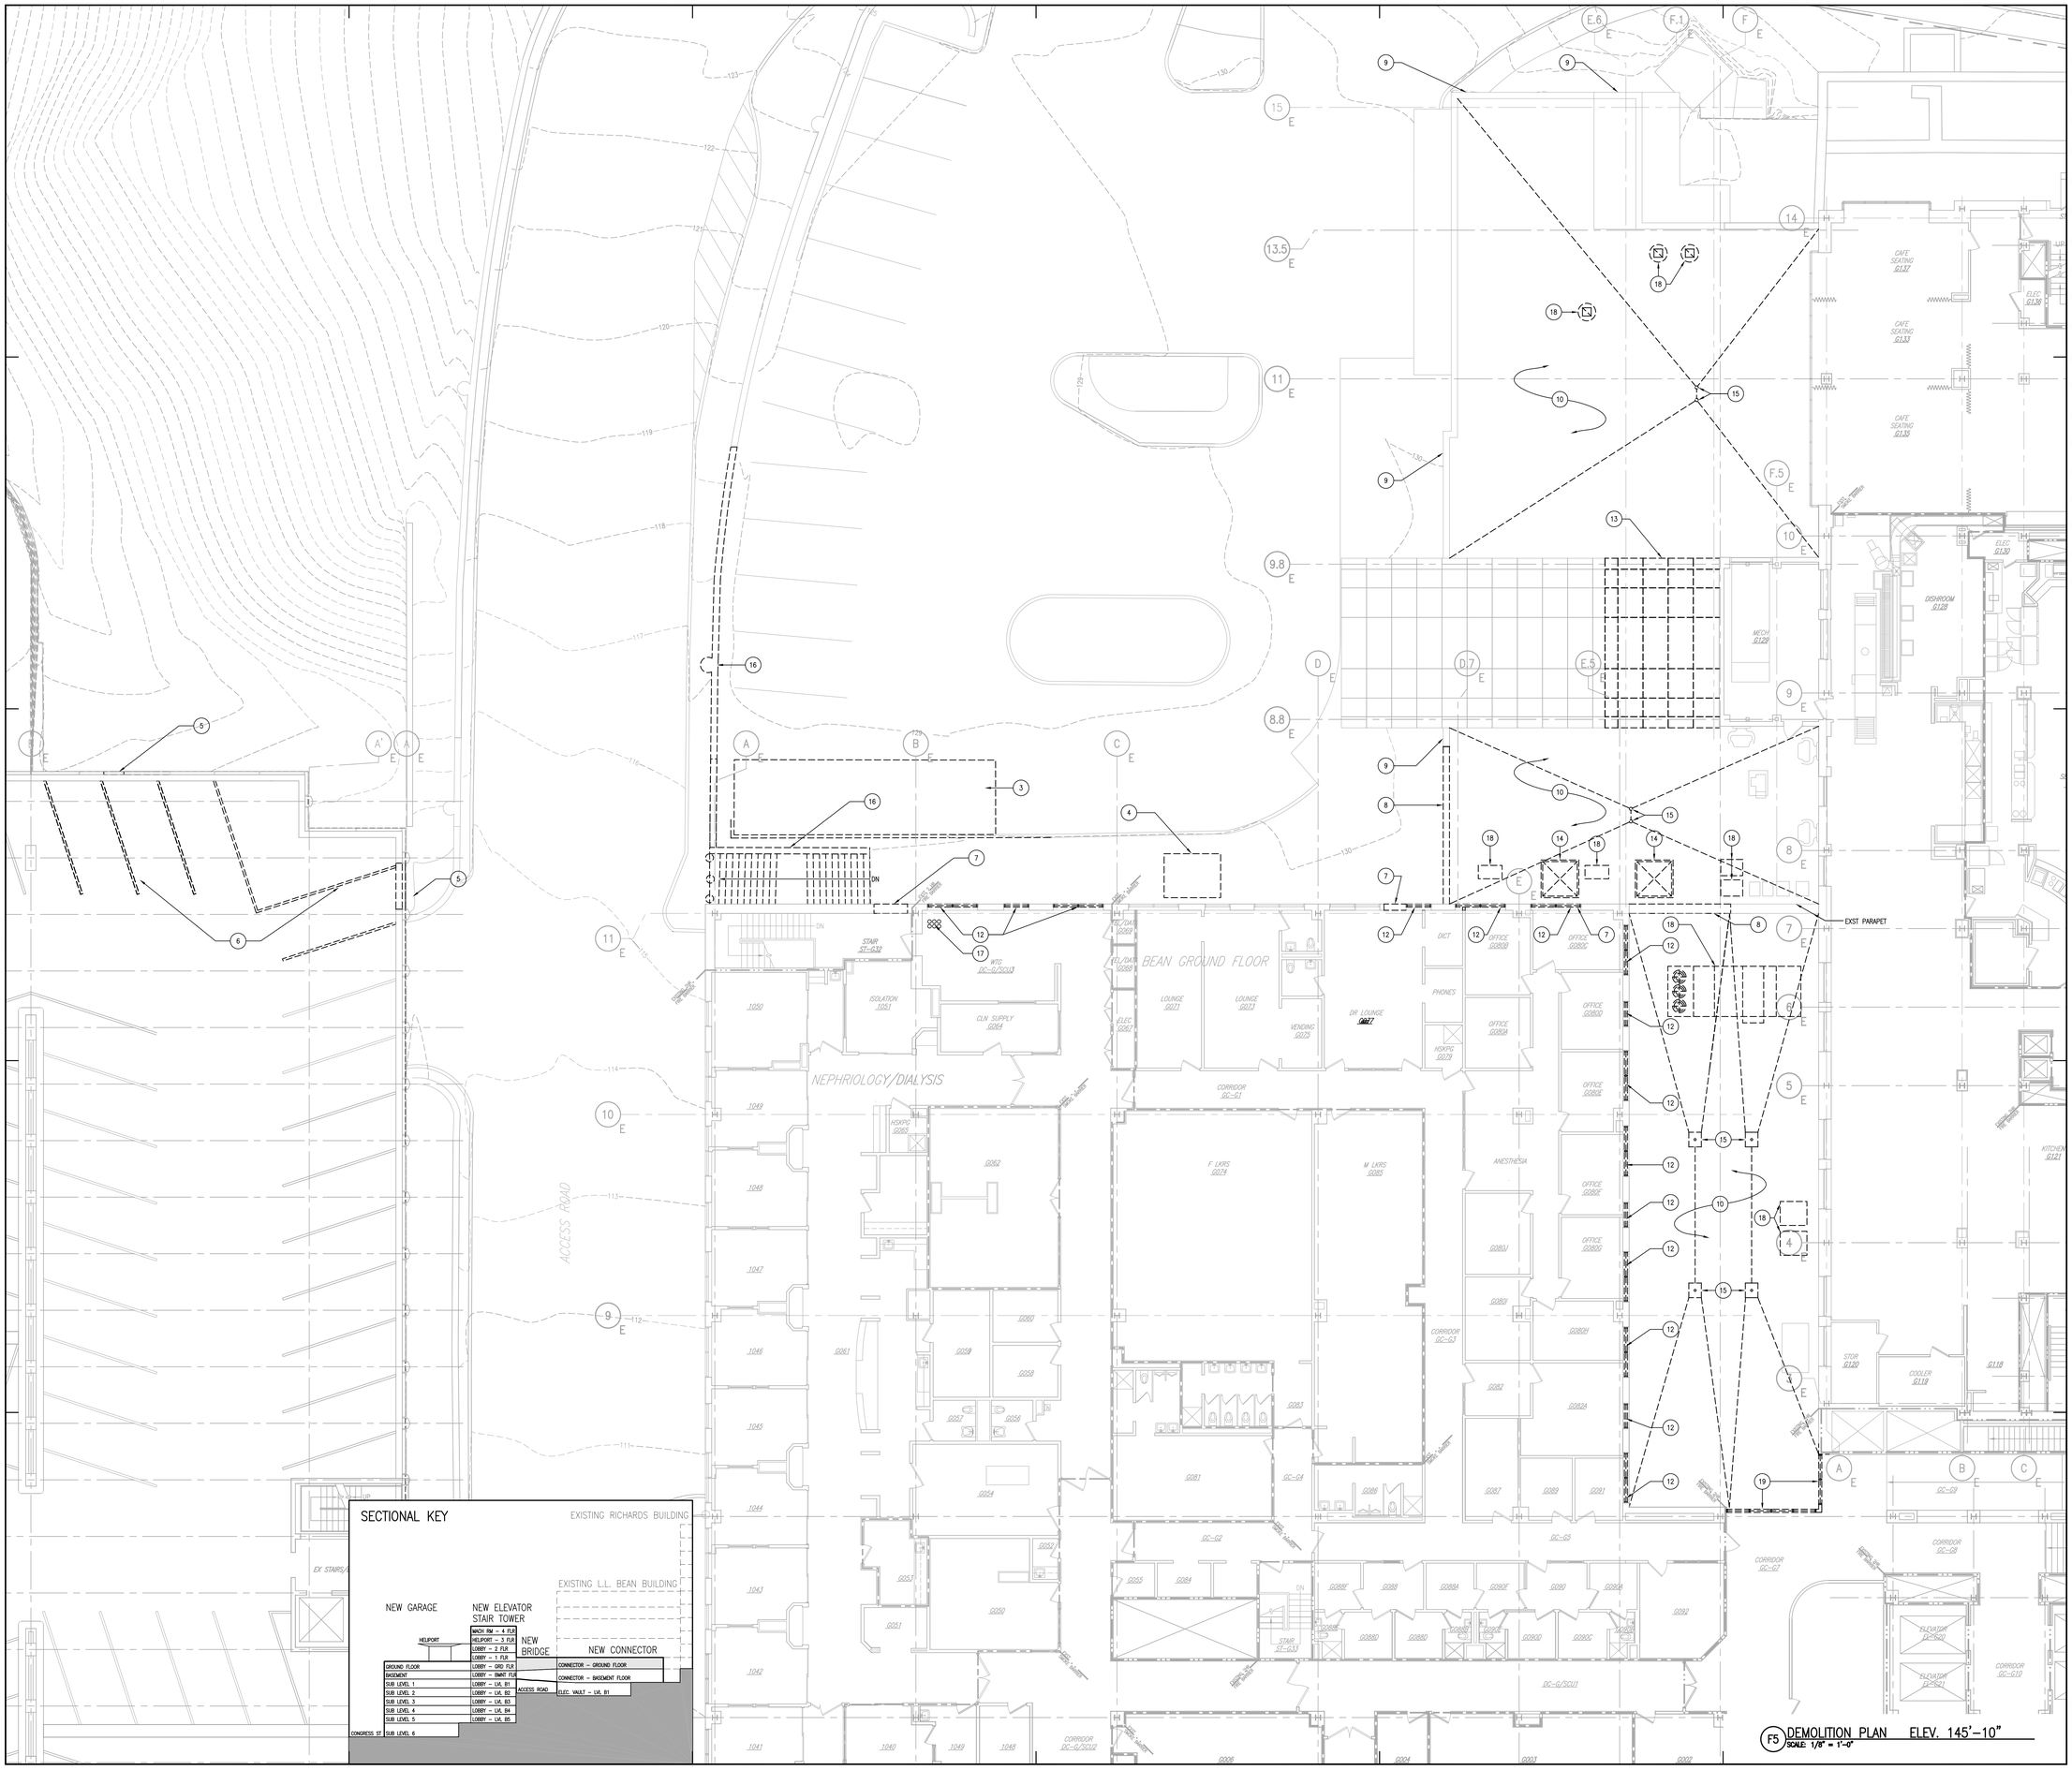

F5 DEMOLITION PLAN ELEV. 145'-10"
SCALE: 1/8" = 1'-0"

General Notes:

KEYED NOTES FOR REMOVAL:

1. REMOVE AND REBUILD EXST CLNG, PARTITIONS, AND SLAB TO ACCOMMODATE NEW COLUMNS AND FOUNDATION. SEE STRUCTURAL FOR LOCATIONS.
2. REMOVE DOORS AND FRAMES IN THEIR ENTIRETY.
3. REMOVE EXISTING LITHOTRIPTER (BY OWNER).
4. REMOVE VALET PARKING OFFICE.
5. REMOVE EXST CONC CAR BARRIER TO ACCOMMODATE NEW DESIGN.
6. REMOVE EXST PARKING STRIPES AND PREPARE SURFACE FOR NEW WORK.
7. REMOVE EXISTING WALL WHERE REQUIRED FOR INSTALLATION OF NEW DOOR. SEE NEW DESIGN.
8. REMOVE PARAPET AND ALL ASSOCIATED ROOFING THAT CONFLICT WITH NEW CONSTRUCTION
9. EXISTING PARAPET TO REMAIN. INSTALL NEW FLASHING UNDER EXISTING COPING.
10. REMOVE EXISTING ROOF SYSTEM AND PREPARE EXST CONC DECK TO ACCEPT NEW ROOF SYSTEM.
11. EXISTING ROOF DRAINS AND LEADERS TO REMAIN.
12. REMOVE EXISTING WINDOWS AND FRAMES IN THEIR ENTIRETY. TEMPORARILY SEAL OPENING WATERTIGHT.
13. REMOVE PORTION OF EXISTING SKYLIGHT ASSEMBLY PER NEW CONNECTOR CONSTRUCTION. SEE NOTE 1 ON DWG A509. PATCH AND REPAIR ROOF.
14. REMOVE SKYLIGHT AND CURB. PATCH AND REPAIR ROOF.
15. ROOF DRAINS AND LEADERS TO BE REMOVED. PATCH AND REPAIR ROOF.
16. REMOVE EXST CONC STAIRS AND FOUNDATION WALL IN ORDER TO ACCEPT NEW CONSTRUCTION. SEE STRUCTURAL DWGS.
17. CORE DRILL EXISTING SLAB AS REQUIRED TO RECEIVE NEW PIPING. SEE MEP DWGS FOR SIZE AND LOCATIONS.
18. REMOVE AND/OR RELOCATE EXST MECHANICAL EQUIPMENT. SEE MECH DWGS FOR INFO.
19. REMOVE PORTION OF EXST CURTAIN WALL. SEE ARCHITECTURAL DRAWINGS FOR NEW CONSTRUCTION.

MARK	ISSUE DATE	DESCRIPTION
PERMIT	09/16/04	PERMIT SET
BID	08/26/04	BID SET

Issue Log

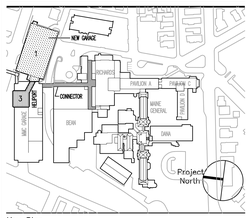

Key Plan

TRO
ARCHITECTU
PLANNING
ENGINEERIN
INTERIOR
The Ritchie Organizat
80 Bridge Stre
Newton, MA 02458-1
617-969-94

Maine Medical Center
Pkg F - Garage / Vault / Conn / Heliport
Portland, ME MMC Project No. 21845

Drawing Title
CONNECTOR
GROUND FLOOR
DEMOLITION PLAN

0' 4' 8' 16' 32'

Commission No.	4678	Date Issued	08/26/04
Scale	1/8" = 1'-0"	Sheet Number	PKG-F
Drawn By	BJS		A101
Approved By	JJV		
Filename	4678A101.dwg		

Copyright © 2004 The Ritchie Organization