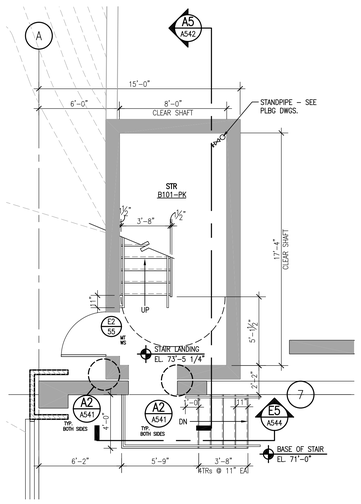

STAIR B101-PK
GARAGE SUB-LEVEL 6 PLAN
A1 SCALE: 1/4" = 1'-0"

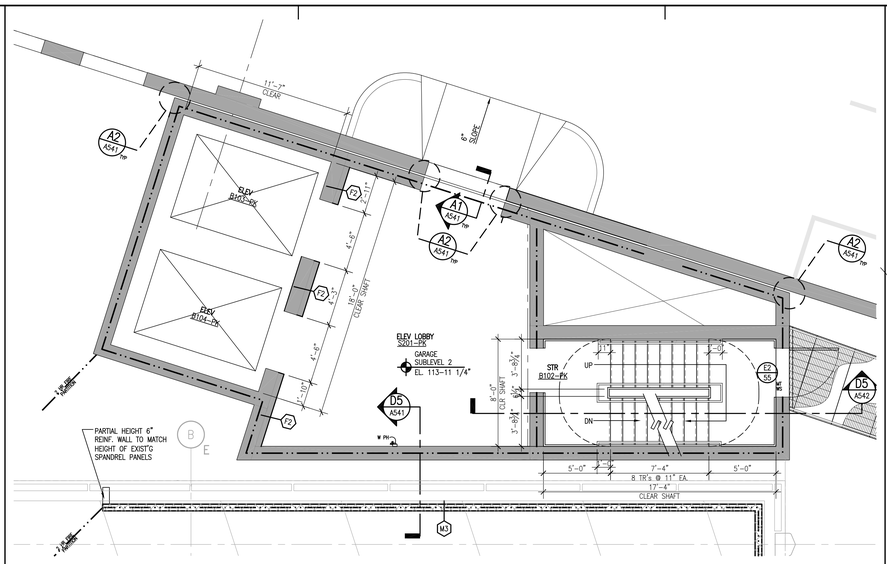

STAIR B102-PK AND ELEVATORS B103-PK & B104-PK
GARAGE SUB-LEVEL 2
B1 SCALE: 1/4" = 1'-0"

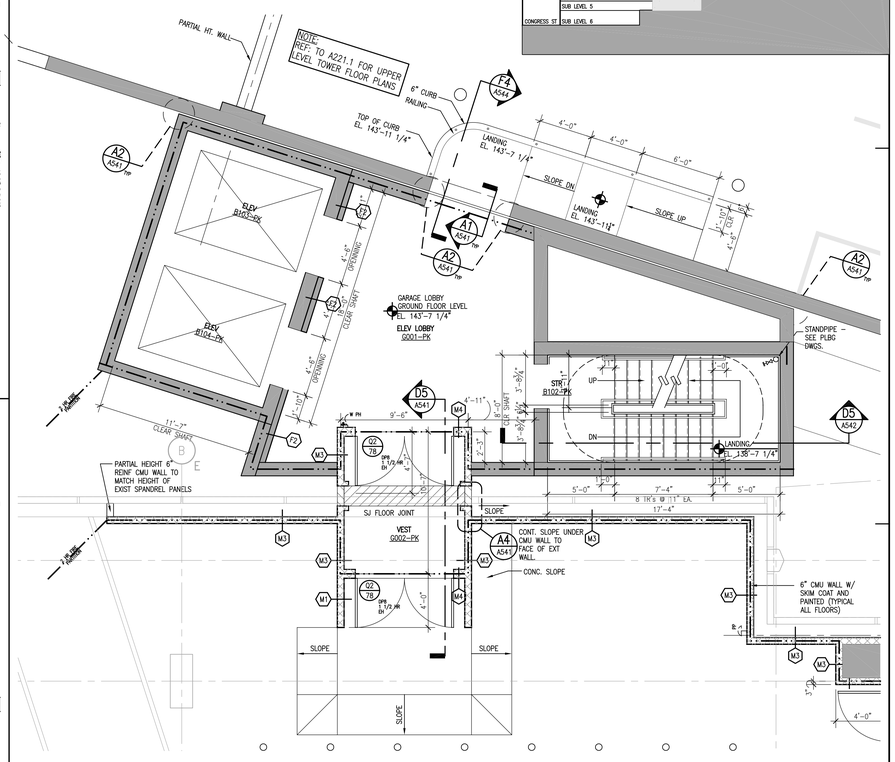

STAIR B102-PK AND ELEVATORS B103-PK & B104-PK
GARAGE GROUND LEVEL FLOOR PLAN
D2 SCALE: 1/4" = 1'-0"

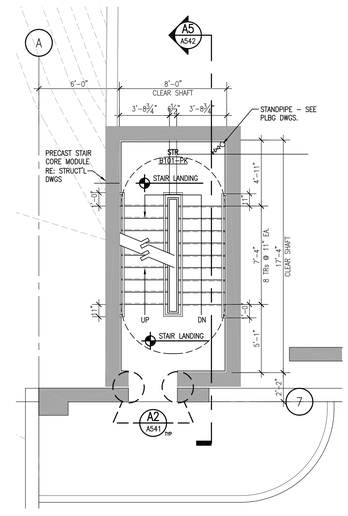

STAIR B101-PK
TYPICAL FOR-SUB LEVELS 5,4,3,2, AND 1
A3 SCALE: 1/4" = 1'-0"

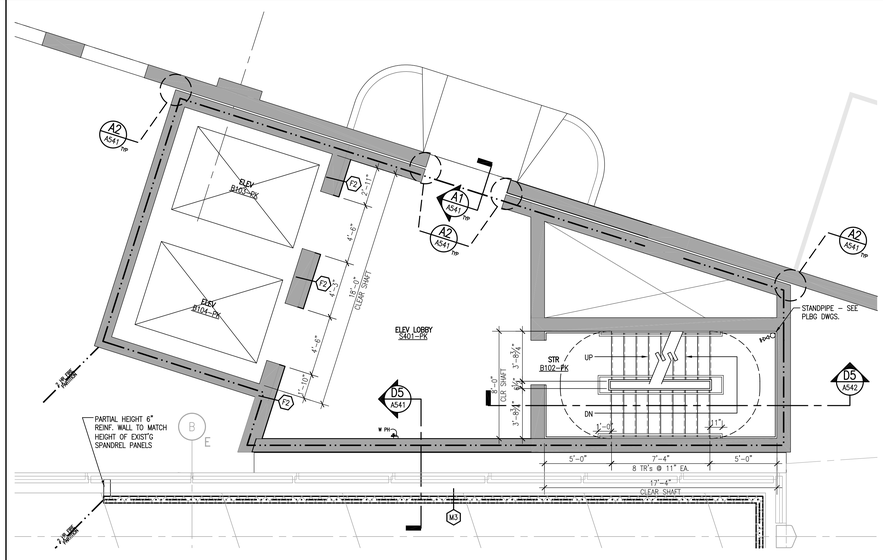

STAIR B102-PK AND ELEVATORS B103-PK & B104-PK
TYPICAL FOR GARAGE SUB-LEVELS 4,3, AND 1
B3 SCALE: 1/4" = 1'-0"

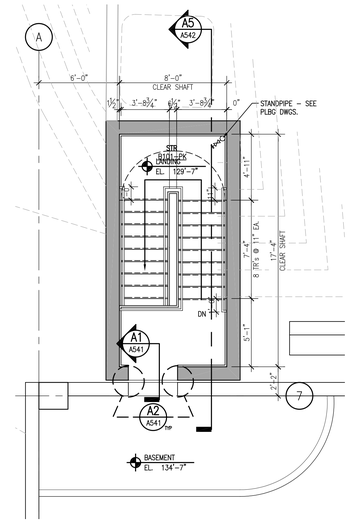

STAIR B101-PK
GARAGE BASEMENT LEVEL
A5 SCALE: 1/4" = 1'-0"

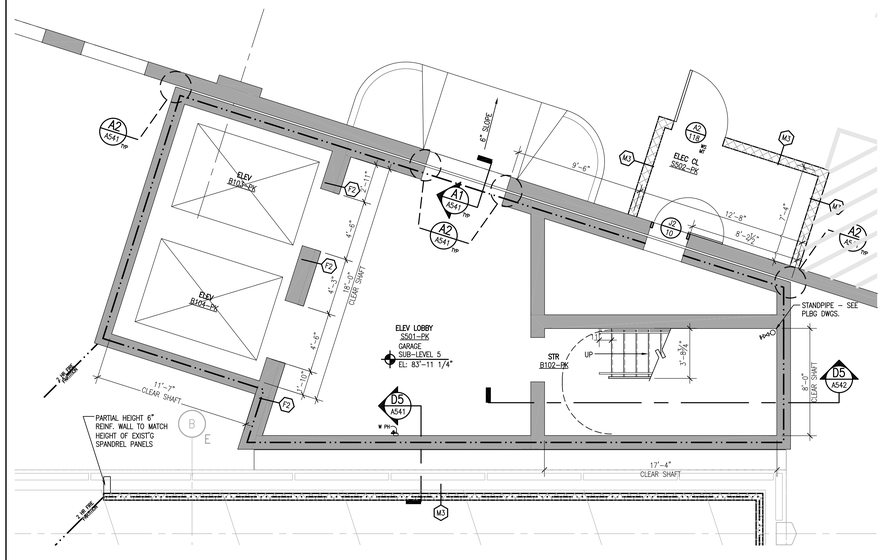

STAIR B102-PK AND ELEVATORS B103-PK & B104-PK
GARAGE SUB-LEVEL 5
B5 SCALE: 1/4" = 1'-0"

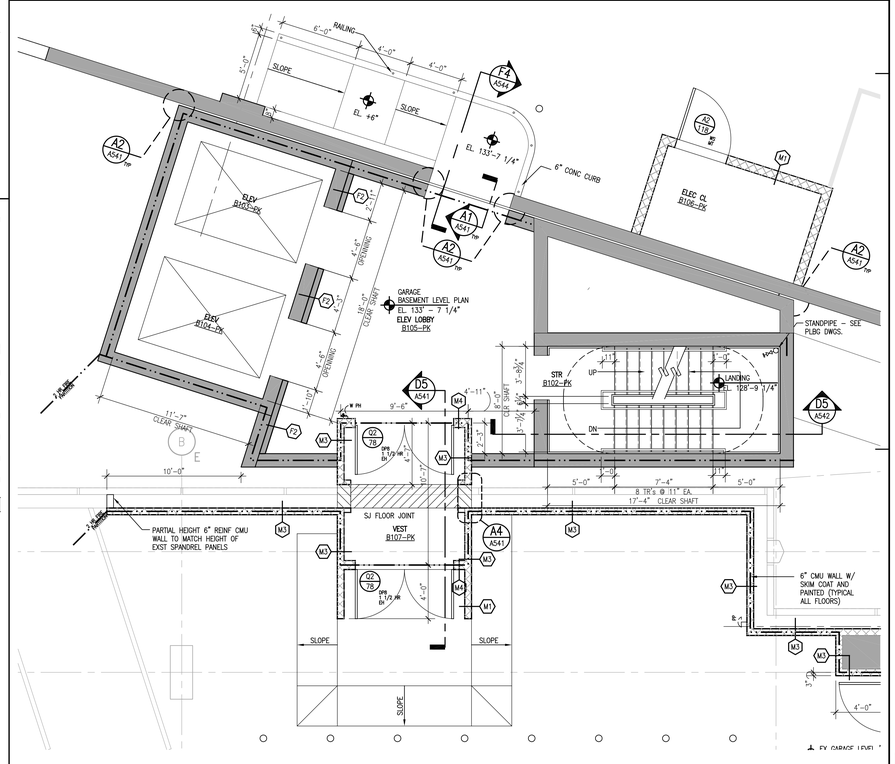

STAIR B102-PK AND ELEVATORS B103-PK & B104-PK
GARAGE BASEMENT LEVEL FLOOR PLAN
D5 SCALE: 1/4" = 1'-0"

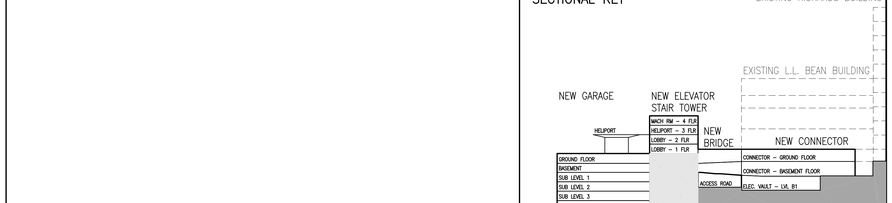

General Notes:

MARK	ISSUE DATE	DESCRIPTION
PERMIT	09/16/04	PERMIT SET
BID	08/26/04	BID SET

Issue Log

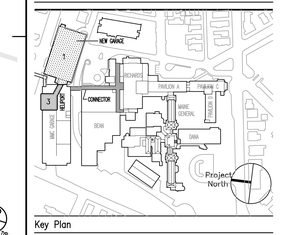

Key Plan

TRO
ARCHITECTU
PLANNING
ENGINEERIN
INTERIO
The Ritchie Organizat
80 Bridge Stre
Newton, MA 02458-1
617-969-94

Maine Medical Center
Pkg F - Garage / Vault / Conn / Heliport
Portland, ME MMC Project No. 21845

Drawing Title
STAIR AND ELEVATOR ENLARGED PLANS

Commission No.	4678	Date Issued	08/26/04
Scale	AS NOTED	Sheet Number	PKG-F
Drawn By	JN		A220.1
Approved By	BS		
Filename	4678A220.1.dwg		

Copyright @ 2004 The Ritchie Organization