


E1 SECTION DETAIL AT RADIANT HEAT PANEL AND ACT
SCALE: 1 1/2" = 1'-0"

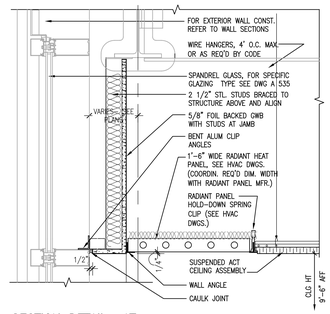


F1 SECTION DETAIL AT RADIANT HEAT PANEL AND GWB
SCALE: 1 1/2" = 1'-0"




E2 GWB SOFFIT DETAIL
SCALE: 1 1/2" = 1'-0"

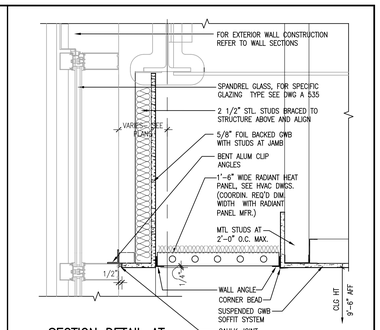


E3 SECTION DETAIL AT PERIMETER EDGE TRIM
SCALE: 1 1/2" = 1'-0"

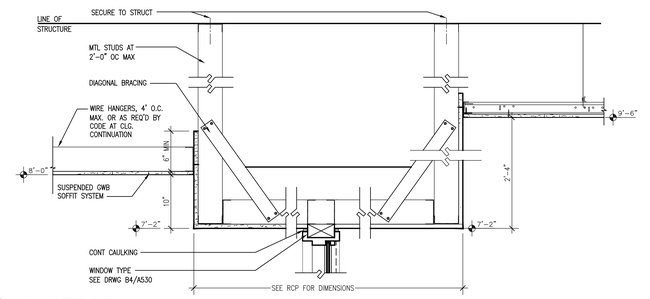


F3 SECTION AT GWB CEILING TRANSITION TO GWB SOFFIT
SCALE: 1 1/2" = 1'-0"

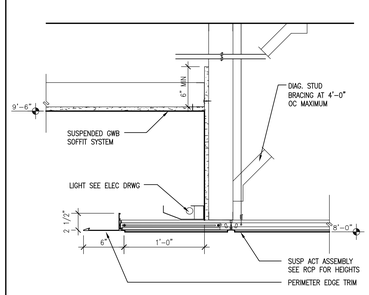


D4 SECTION DETAIL AT GWB REVEAL
SCALE: 6" = 1'-0"

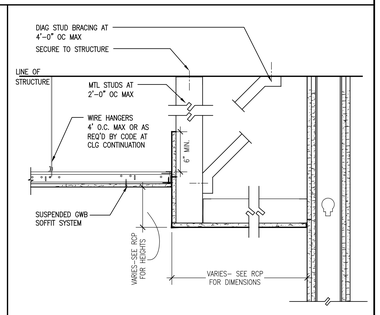


E4 SECTION AT TRANSLUCENT CEILING PANEL AT G007-LO RCPT
SCALE: 1 1/2" = 1'-0"

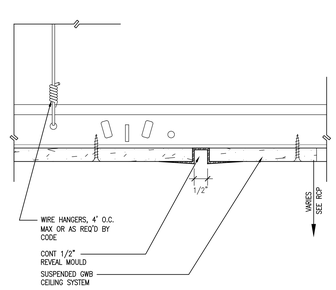


F4 SECTION DETAIL AT FLUSH ACT/GWB TRANSITION
SCALE: 3" = 1'-0"

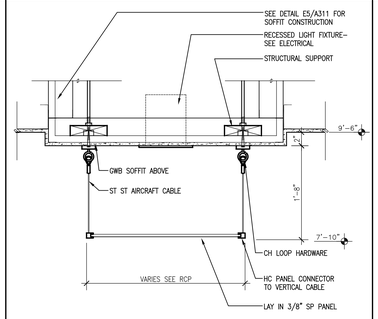


C5 SECTION DETAIL AT GWB SOFFIT TRANSATION TO ACT
SCALE: 3" = 1'-0"

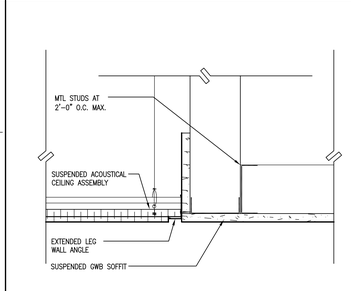


E5 GWB SOFFIT DETAIL
SCALE: 1 1/2" = 1'-0"

General Notes:
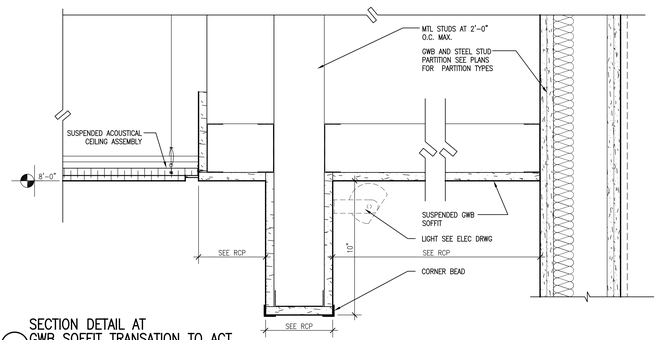
| MARK | ISSUE DATE | DESCRIPTION |
|---|---|---|
| | | |
| | | |
| | | |
| | | |
| | | |
| | | |
| | | |
| | | |
| PERMIT | 09/16/04 | PERMIT SET |
| BID | 08/26/04 | BID SET |

Issue Log

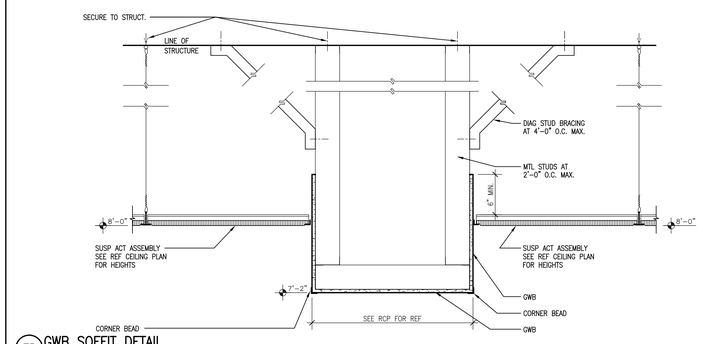


Key Plan

TRO
ARCHITECTU
PLANNING
ENGINEERIN
INTERIO
The Ritchie Organizat
80 Bridge Stre
Newton, MA 02458-1
617-969-94

Maine Medical Center
Pkg F - Garage / Vault / Conn / Heliport
Portland, ME MMC Project No. 21845

Drawing Title
CEILING DETAILS
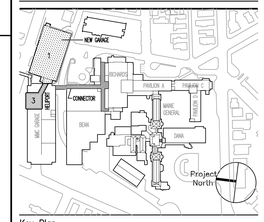
| | | | |
|---|---|---|---|
| Commission No. | 4678 | Date Issued | 08/26/04 |
| Scale | AS NOTED | Sheet Number | PKG-F |
| Drawn By | JJV | | A311 |
| Approved By | FC | | |
| Filename | 4678A311.dwg | | |

Copyright © 2004 The Ritchie Organization