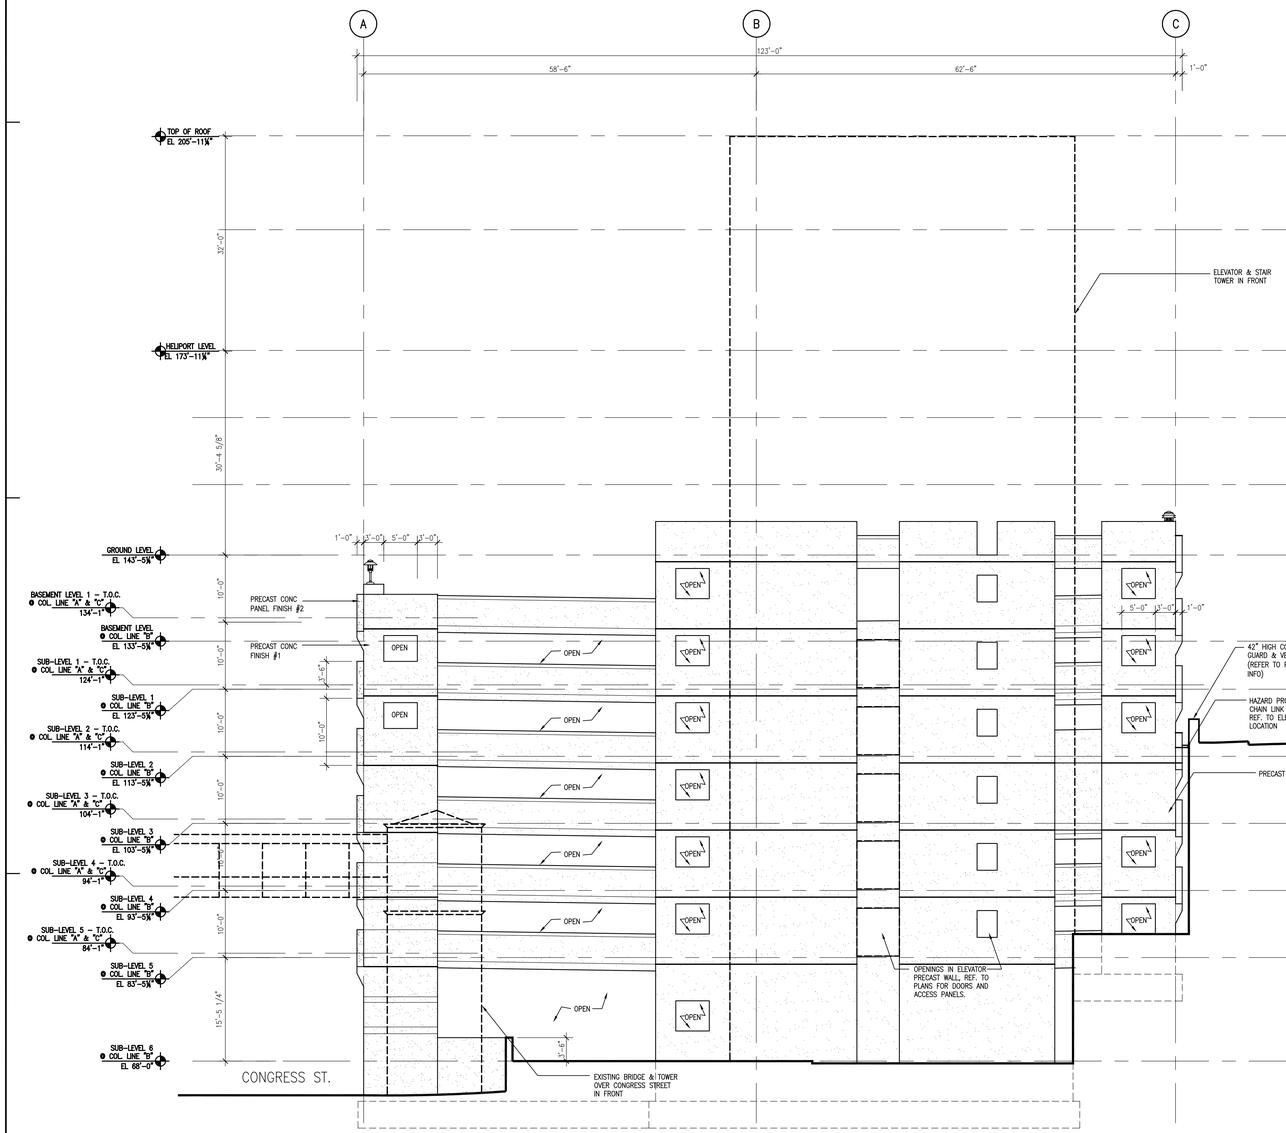

D5 WEST ELEVATION
SCALE: 1/8" = 1'-0"

F5 WEST ELEVATION
SCALE: 1/8" = 1'-0"

General Notes:

ELEVATIONS NOTES

1. ELEVATIONS ARE FOR DRIVE LEVELS UNLESS NOTED OTHERWISE. STAIR AND ELEVATOR LOBBY ELEVATION 6" ABOVE DRIVE LEVEL (OUN)

MARK	ISSUE DATE	DESCRIPTION
PERMIT	09/16/04	PERMIT SET
BID	08/26/04	BID SET

Issue Log

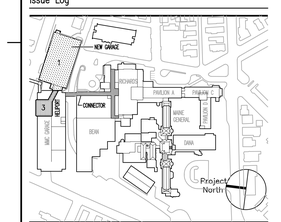

Key Plan

TRO
ARCHITECTU
PLANNING
ENGINEERIN
INTERIO
The Ritchie Organizat
80 Bridge Stre
Newton, MA 02458–1
617–969–94

Maine Medical Center
Pkg F - Garage / Vault / Conn / Heliport
Portland, ME MMC Project No. 21845

Drawing Title
GARAGE
WEST ELEVATION

0' 2' 4' 8' 16'

Commission No.	4678	Date Issued	08/26/04
Scale	1/8" = 1'-0"	Sheet Number	PKG–F
Drawn By	LR		A403
Approved By	RA		
Filename	4678A403.dwg		

Copyright © 2004 The Ritchie Organization