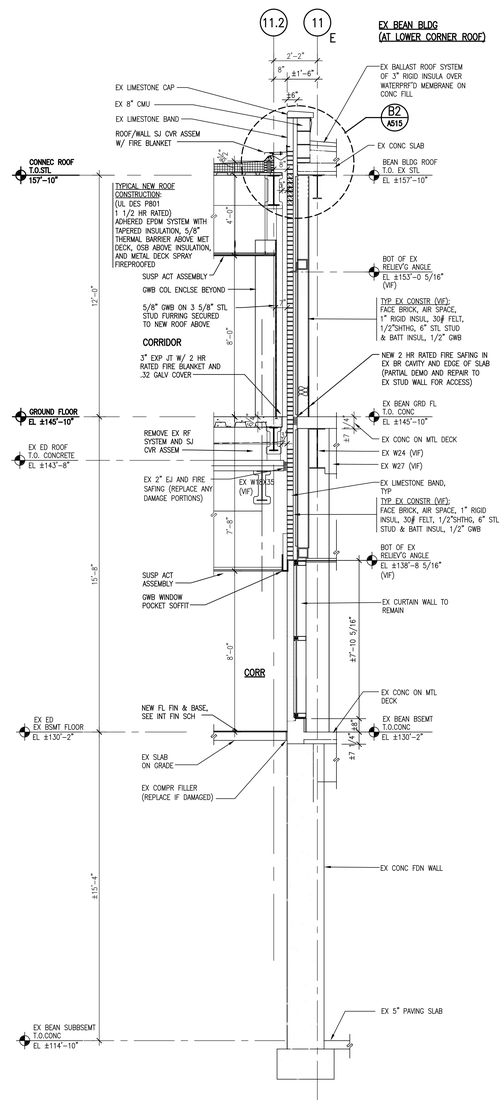

C5 NORTH CORRIDOR LINK
WALL SECTION AT SEISMIC JOINTS
SCALE: 3/8" = 1'-0"

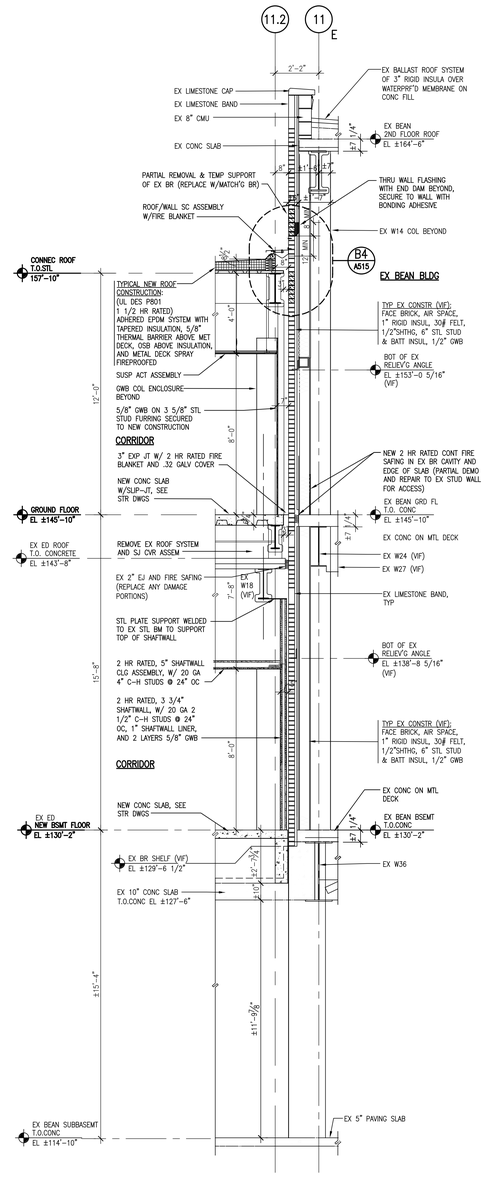

E5 NORTH CORRIDOR LINK
WALL SECTION AT SEISMIC JOINTS
SCALE: 3/8" = 1'-0"

General Notes:

MARK	ISSUE DATE	DESCRIPTION
PERMIT	09/16/04	PERMIT SET
BID	08/26/04	BID SET

Issue Log

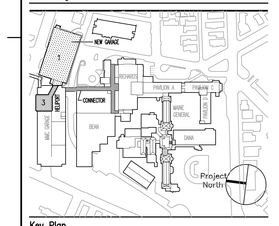

Key Plan

TRO
ARCHITECTU
PLANNING
ENGINEERIN
INTERIOR
The Ritchie Organizat
80 Bridge Stre
Newton, MA 02458-1
617-969-94

Maine Medical Center
Pkg F - Garage / Vault / Conn / Heliport
Portland, ME MMC Project No. 21845

Drawing Title
CONNECTOR
WALL SECTIONS
NUMBER 2

Commission No.	4678	Date Issued	08/26/04
Scale	AS NOTED	Sheet Number	PKG-F
Drawn By	FC		A506
Approved By	FC		
Filename	4678A506.dwg		

Copyright © 2004 The Ritchie Organization