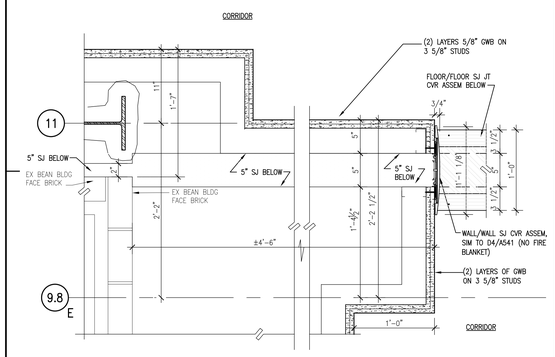

A2 PLAN DETAIL OF SEISMIC JOINTS AT GROUND FLOOR

SCALE: 1 1/2" = 1'-0" REF: A20B.2, F3/A406

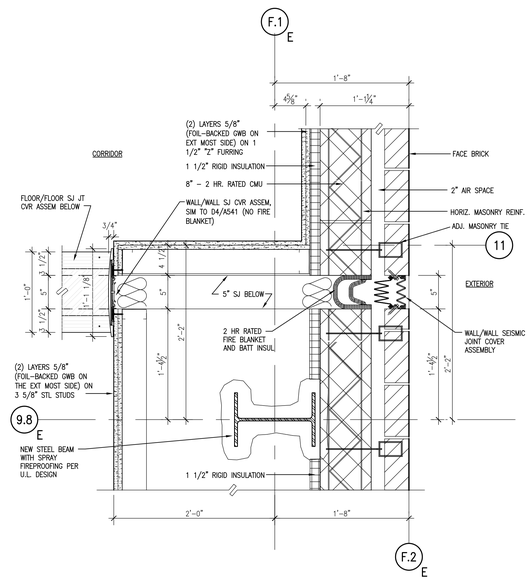

C2 PLAN DETAIL OF SEISMIC JOINTS AT GROUND FLOOR

SCALE: 1 1/2" = 1'-0" REF: A20B.2, F3/A406

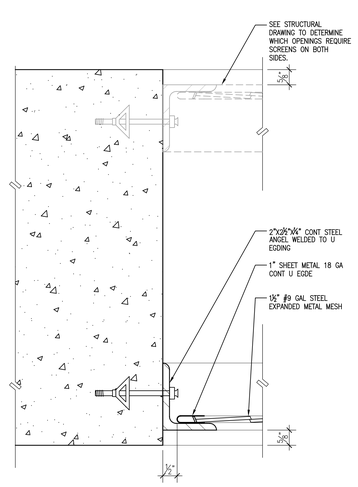

D2 PLAN DETAIL AT PRECAST OPENING

SCALE: 6" = 1'-0"

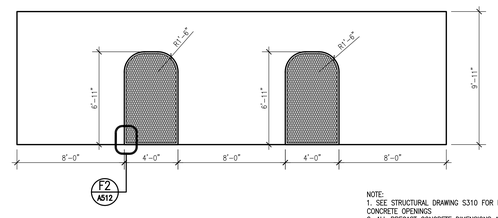

NOTE:
1. SEE STRUCTURAL DRAWING S310 FOR LOCATIONS OF PRECAST CONCRETE OPENINGS
2. ALL PRECAST CONCRETE DIMENSIONS ARE TO BE V.I.F. BEFORE ASSEMBLY OF SRCEENS
3. SCREENS ARE TO BE LOCATED OFF CENTER IN THE OPENINGS TO PREVENT A PERSON FROM FALLING. PLACE SCREENS ON BOTH SIDES WHERE OPENING IS LESS THAN 42" ABOVE CONCRETE DECK ON BOTH SIDES.

E1 ELEVATION AT PRECAST OPENING

SCALE: 1/4" = 1'-0"

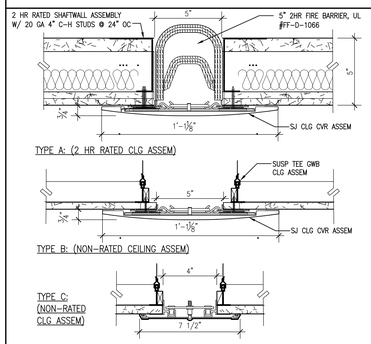

E2 SECTION DETAIL OF 5" SJ CLG CVR ASSEM

SCALE: 3" = 1'-0"

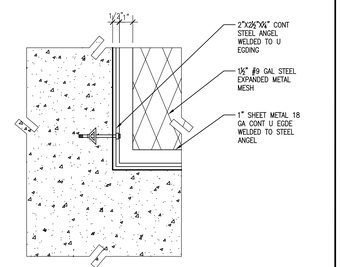

F2 SECTION DETAIL AT PRECAST OPENING

SCALE: 3" = 1'-0"

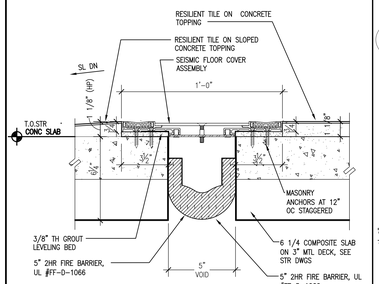

A3 SEISMIC FLOOR COVER ASSEMBLY NEXT TO RESILIENT TILE FLOORING (AT NORTH CORR)

SCALE: 3" = 1'-0"

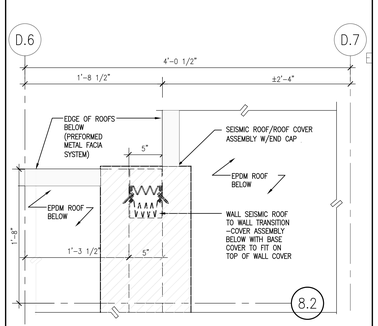

B3 PLAN DETAIL OF SEISMIC JOINTS AT ROOF

SCALE: 1 1/2" = 1'-0" REF: A20B.2, F5/A405

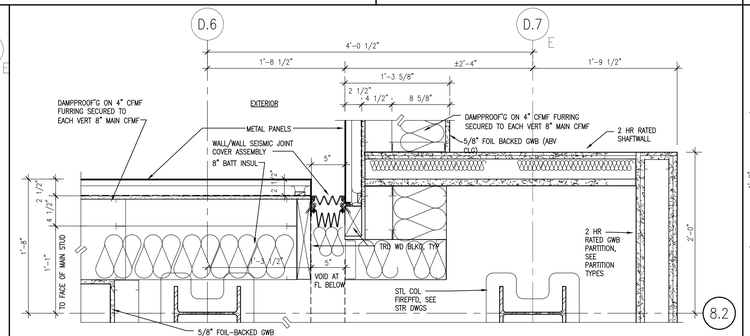

C3 PLAN DETAIL OF SEISMIC JOINTS AT GROUND FLOOR (THRU METAL PANELS)

SCALE: 1 1/2" = 1'-0" REF: A20B.2, F5/A405

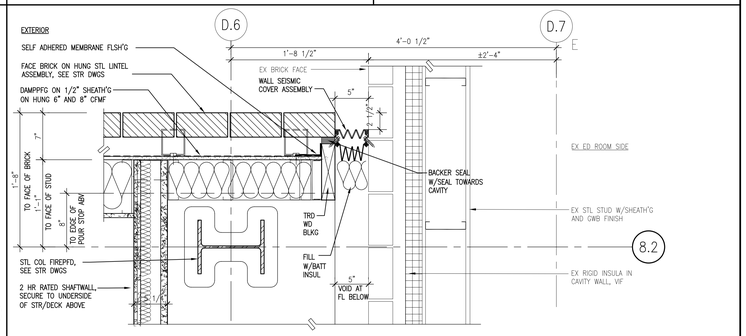

E3 PLAN DETAIL OF SEISMIC JOINTS AT BASEMENT FLOOR (THRU BRICK)

SCALE: 1 1/2" = 1'-0" REF: A20B.2, F5/A405

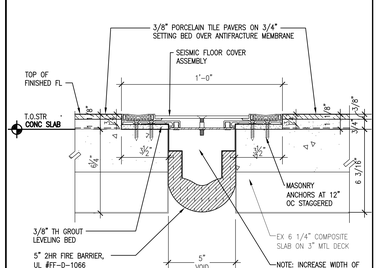

A4 SEISMIC FLOOR COVER ASSEMBLY NEXT TO PORCELAIN TILE PAVERS (AT WEST CORR)

SCALE: 3" = 1'-0"

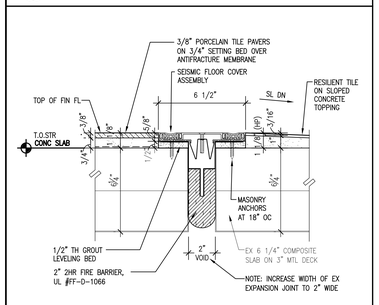

A5 SEISMIC FL CVR ASSEM NEXT TO RESILIENT TILE & PORCELAIN TILE PAVERS (AT WEST CORR)

SCALE: 3" = 1'-0"

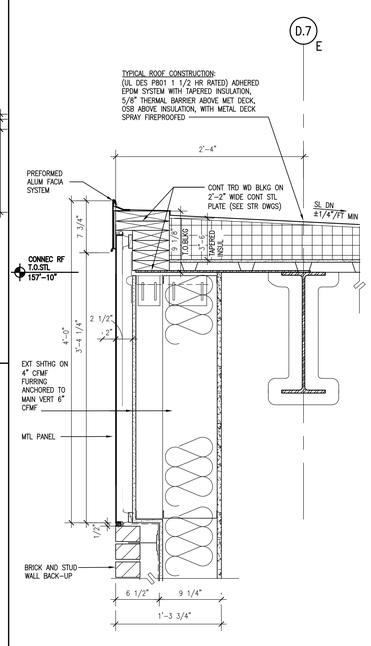

B5 SECTION DETAIL AT BRICK/METAL PANEL TRANSITION

SCALE: 1 1/2" = 1'-0" REF: A509

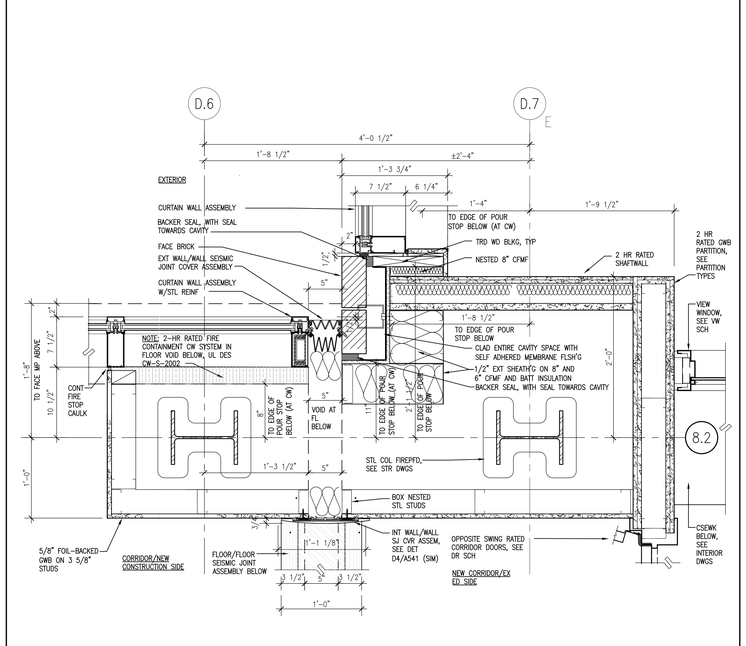

C5 PLAN DETAIL OF SEISMIC JOINTS AT GROUND FLOOR (THRU CURTAIN WALL)

SCALE: 1 1/2" = 1'-0" REF: A20B.2, F5/A405

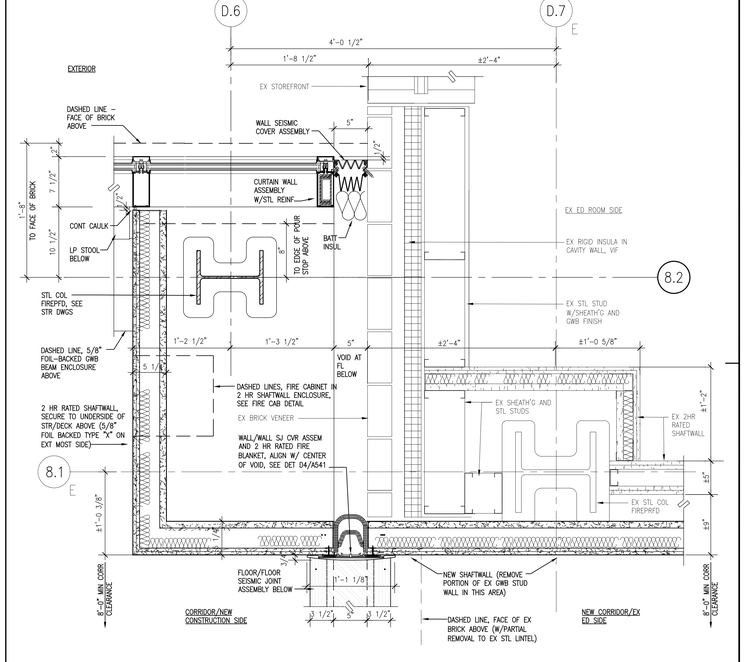

E5 PLAN DETAIL OF SEISMIC JOINTS AT BASEMENT FLOOR (THRU CURTAIN WALL)

SCALE: 1 1/2" = 1'-0" REF: A20B.2, F5/A405

General Notes:

MARK	ISSUE DATE	DESCRIPTION
PERMIT	09/16/04	PERMIT SET
BID	08/26/04	BID SET

Issue Log

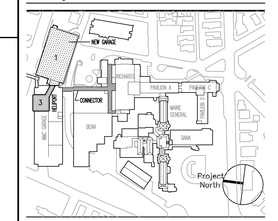

Key Plan

TRO
ARCHITECTU
PLANNING
ENGINEERIN
INTERIOR
The Ritchie Organizat
80 Bridge Stre
Newton, MA 02458-1
617-969-04

Maine Medical Center
Pkg F - Garage / Vault / Conn / Heliport
Portland, ME MMC Project No. 21845

Drawing Title
CONSTRUCTION DETAILS NO. 3

Commission No.	4678
Scale	AS NOTED
Drawn By	BJS/FC
Approved By	N
Filename	4678A512.dwg
Date Issued	08/26/04
Sheet Number	PKG-F A512

Copyright © 2004 The Ritchie Organization