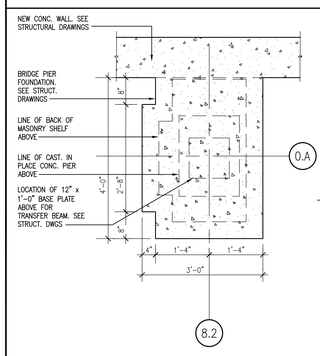

A3.1 PLAN DETAIL THRU FOUNDATION

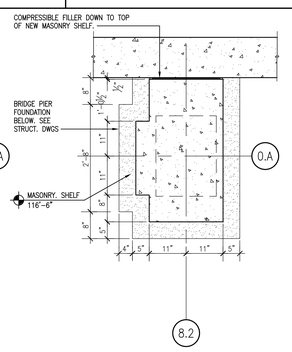

A3.2 PLAN DETAIL ABOVE MASONRY SHELF

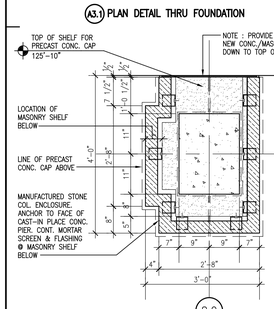

A3.3 PLAN DETAIL ABOVE CAP SHELF

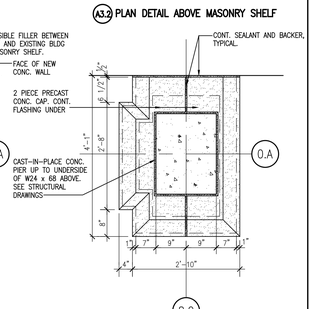

A3.4 PLAN DETAIL ABOVE PRECAST CAP

A3 PLAN DETAIL OF PIER @ COL. 8.2, 0.A
SCALE: 3/4" = 1'-0"

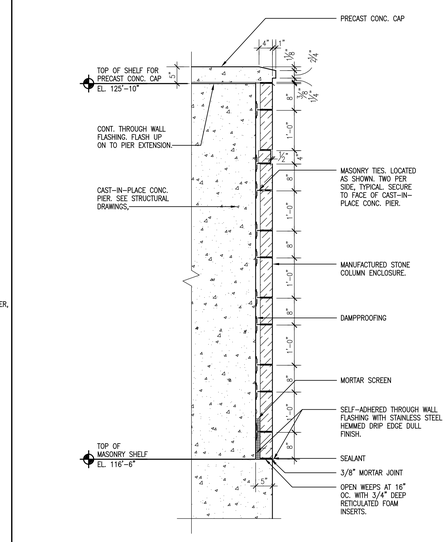

TYPICAL PARTIAL SECTION AT BRIDGE COLUMN ENCLOSURE
B3 SCALE: 3/4" = 1'-0"

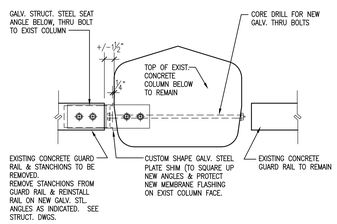

D1 PLAN DETAIL @ CONC. GUARD RAIL TO BE REMOVED AND REINSTALLED
SCALE: 1 1/2" = 1'-0"

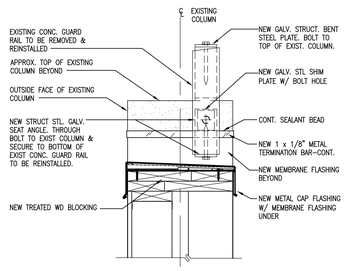

D2 SECTION @ EXISTING GUARD RAIL TO BE REMOVED AND REINSTALLED
SCALE: 1 1/2" = 1'-0"

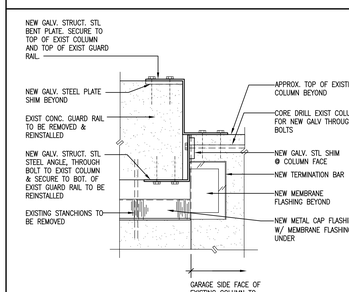

D3 ELEVATION @ END OF EXISTING GUARD RAIL TO BE REMOVED AND REINSTALLED, TYPICAL
SCALE: 1 1/2" = 1'-0"

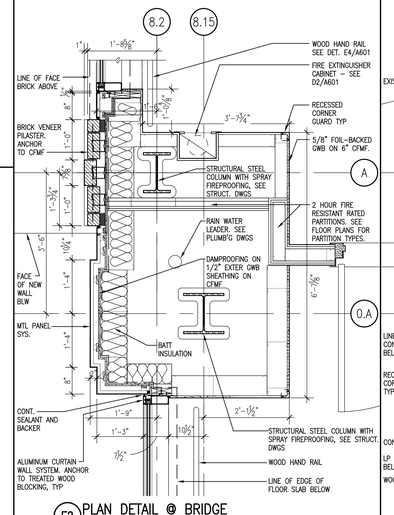

E2 PLAN DETAIL @ BRIDGE
SCALE: 3/4" = 1'-0"

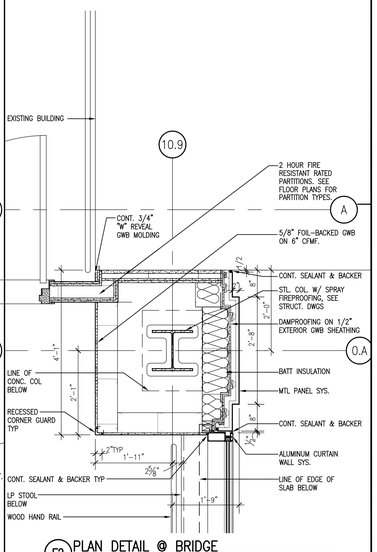

F2 PLAN DETAIL @ BRIDGE
SCALE: 3/4" = 1'-0"

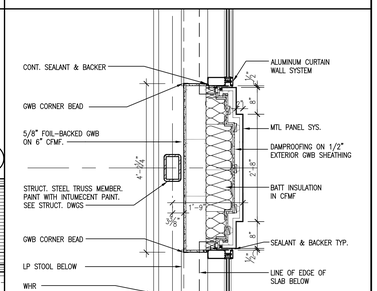

E3 PLAN DETAIL @ BRIDGE
SCALE: 3/4" = 1'-0"

F3 PLAN DETAIL @ MID-BRIDGE EXTERIOR WALL
SCALE: 3/4" = 1'-0"

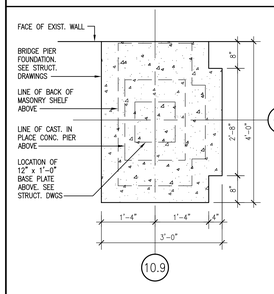

A5.1 PLAN DETAIL THRU FOUNDATION

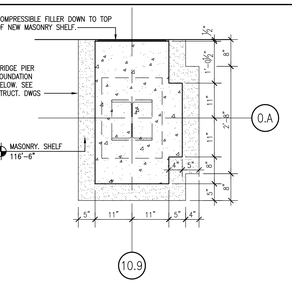

A5.2 PLAN DETAIL ABOVE MASONRY SHELF

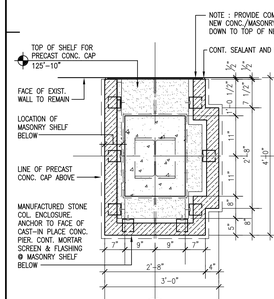

A5.3 PLAN DETAIL ABOVE CAP SHELF

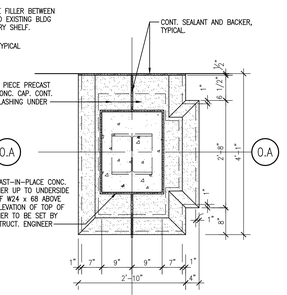

A5.4 PLAN DETAIL ABOVE PRECAST CAP

A5 PLAN DETAIL OF PIER @ COL. 10.9, 0.A
SCALE: 3/4" = 1'-0"

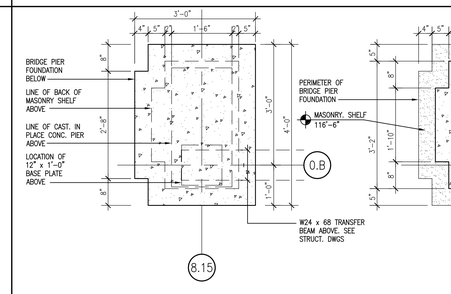

B5.1 PLAN DETAIL THRU FOUNDATION

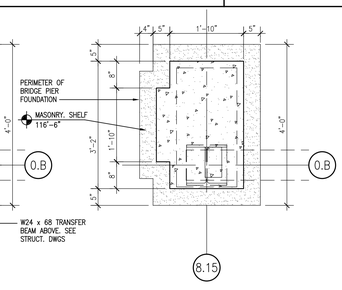

B5.2 PLAN DETAIL ABOVE MASONRY SHELF

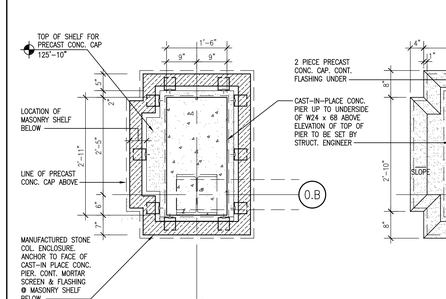

B5.3 PLAN DETAIL ABOVE CAP SHELF

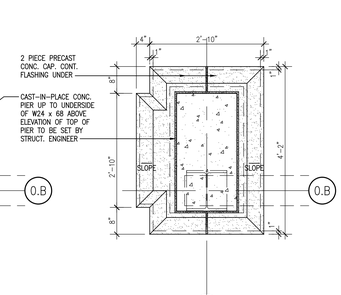

B5.4 PLAN DETAIL ABOVE PRECAST CAP

B5 PLAN DETAIL OF PIER @ COL. 8.15, 0.B
SCALE: 3/4" = 1'-0"

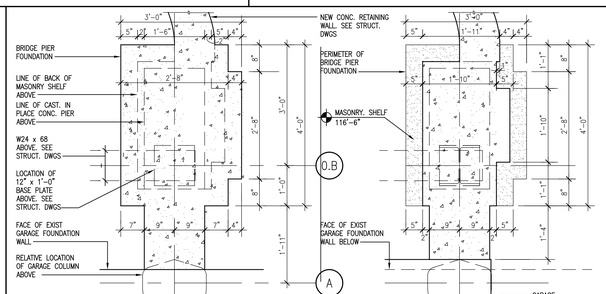

D5.1 PLAN DETAIL THRU FOUNDATION

D5.2 PLAN DETAIL ABOVE MASONRY SHELF

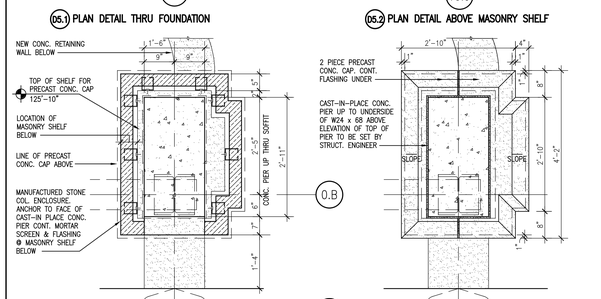

D5.3 PLAN DETAIL ABOVE CAP SHELF

D5.4 PLAN DETAIL ABOVE PRECAST CAP

D5 PLAN DETAIL OF PIER @ COL. 10.9, 0.B
SCALE: 3/4" = 1'-0"

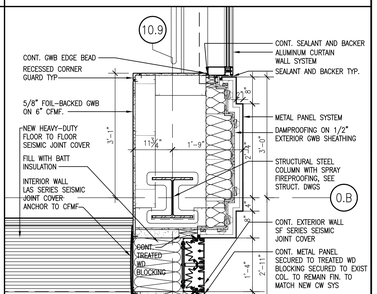

F4 PLAN DETAIL @ WALL EXP./ SEISMIC JOINTS
SCALE: 3/4" = 1'-0"

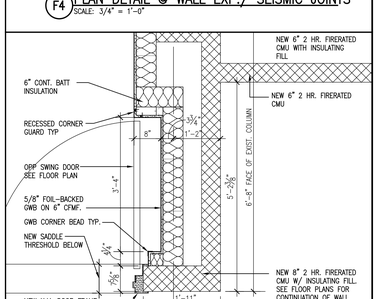

F5 PLAN DETAIL @ GARAGE ENTRANCE TO BRIDGE
SCALE: 3/4" = 1'-0"

General Notes:

MARK	ISSUE DATE	DESCRIPTION
PERMIT	09/16/04	PERMIT SET
BID	08/26/04	BID SET

Issue Log

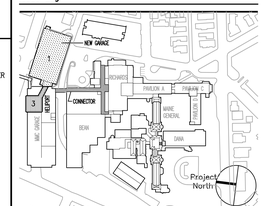

Key Plan

TRO
ARCHITECTU
OF PLANNING
ENGINEERIN
INTERIOR
The Ritchie Organizat'
80 Bridge Stre
Newton, MA 02458-1
617-969-94

Maine Medical Center
Pkg F - Garage / Vault / Conn / Heliport
Portland, ME MMC Project No. 21845

Drawing Title
CONNECTOR
BRIDGE PLAN DETAILS AND MISC. DETAILS

Commission No.	4678	Date Issued	08/26/04
Scale	AS NOTED	Sheet Number	PKG-F
Drawn By	DS		A514
Approved By	JV/BS/TC		
Filename	4678A514.dwg		

Copyright © 2004 The Ritchie Organization