DEMOLITION PLAN
1/8" = 1'-0"

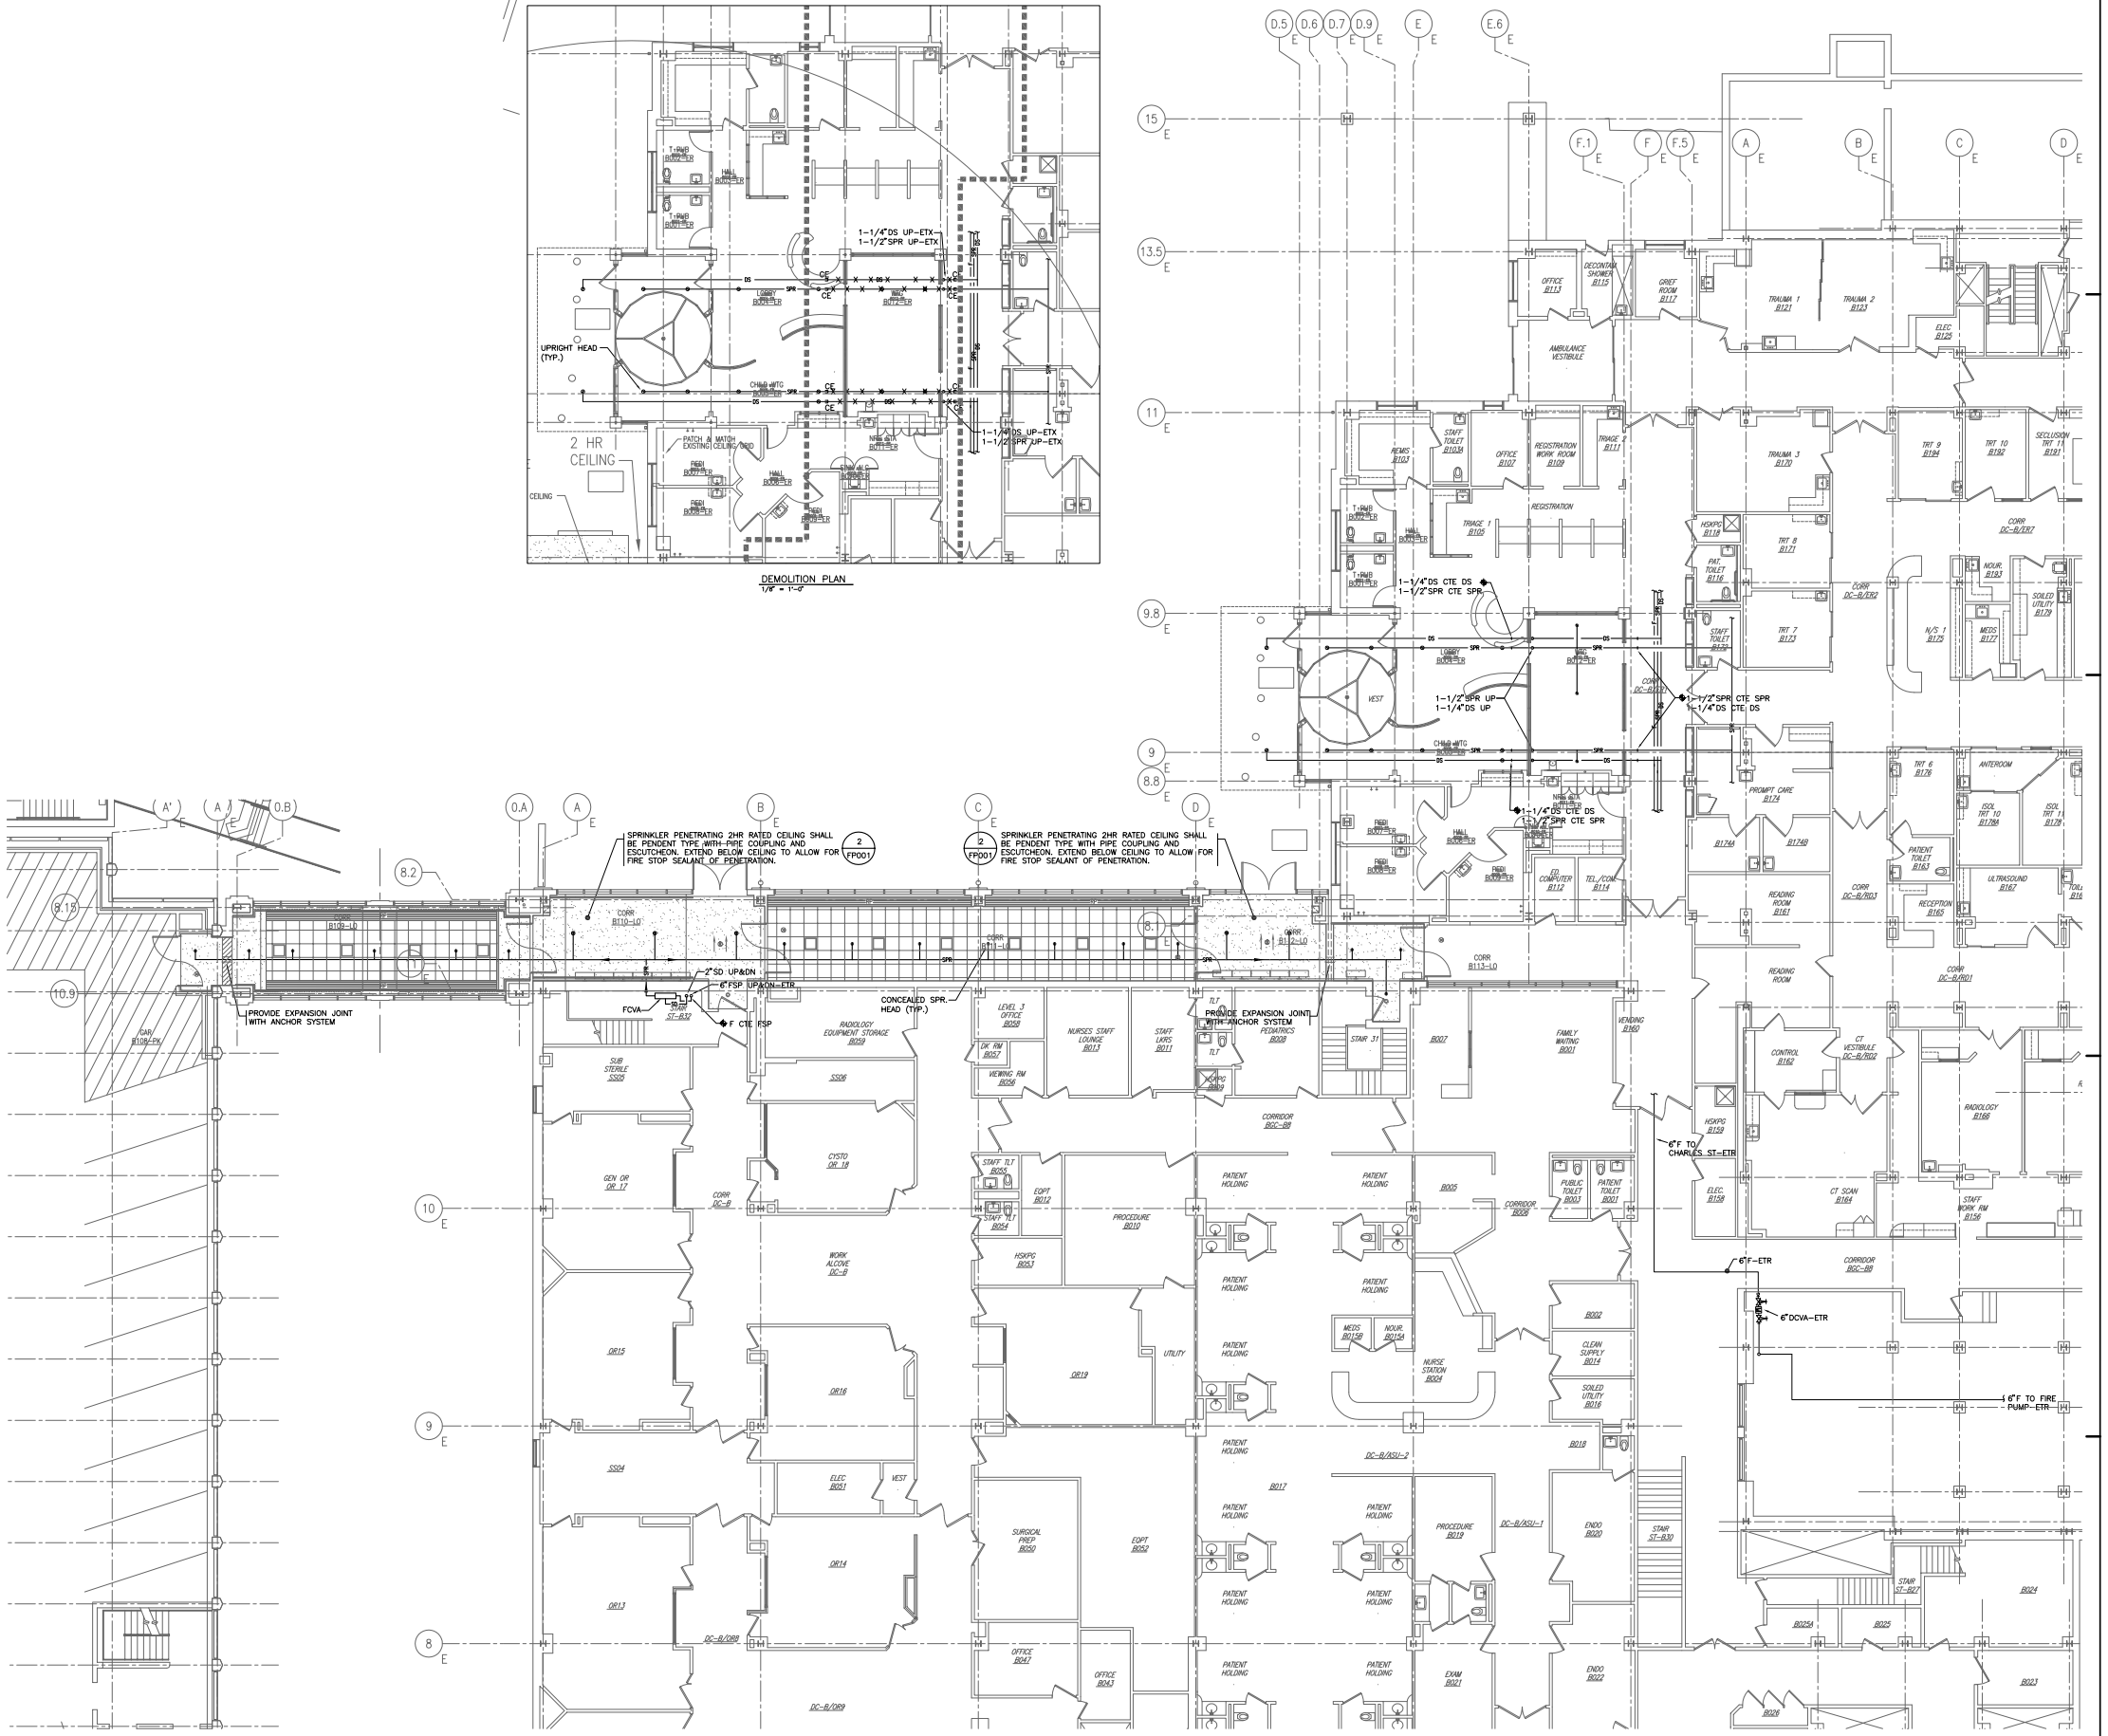

General Notes:

MARK	ISSUE DATE	DESCRIPTION
PERMIT	09/16/04	PERMIT SET
BID	08/26/04	BID SET

Issue Log

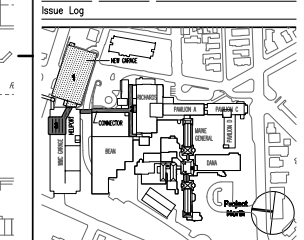

Key Plan

TRO
Architecture
Planning
Engineering
Interior Design
The Ritchie Organization
80 Bridge Street
Newton, MA 02458-1134
617-969-8400

Maine Medical Center
Pkg F - Garage / Vault / Conn / Heliport
Portland, ME MMC Project No. 21845

Drawing Title
FIRE PROTECTION CONNECTOR BASEMENT PLAN RENOVATION

0' 4' 8' 16' 32'

Commission No.	4678	Date Issued	08/26/04
Scale	1/8"=1'-0"	Sheet Number	PKG-F
Drawn By	MLT		FP20B.2
Approved By	RMH		
Filename	4678FP20B.2		

Copyright © 2004 The Ritchie Organization