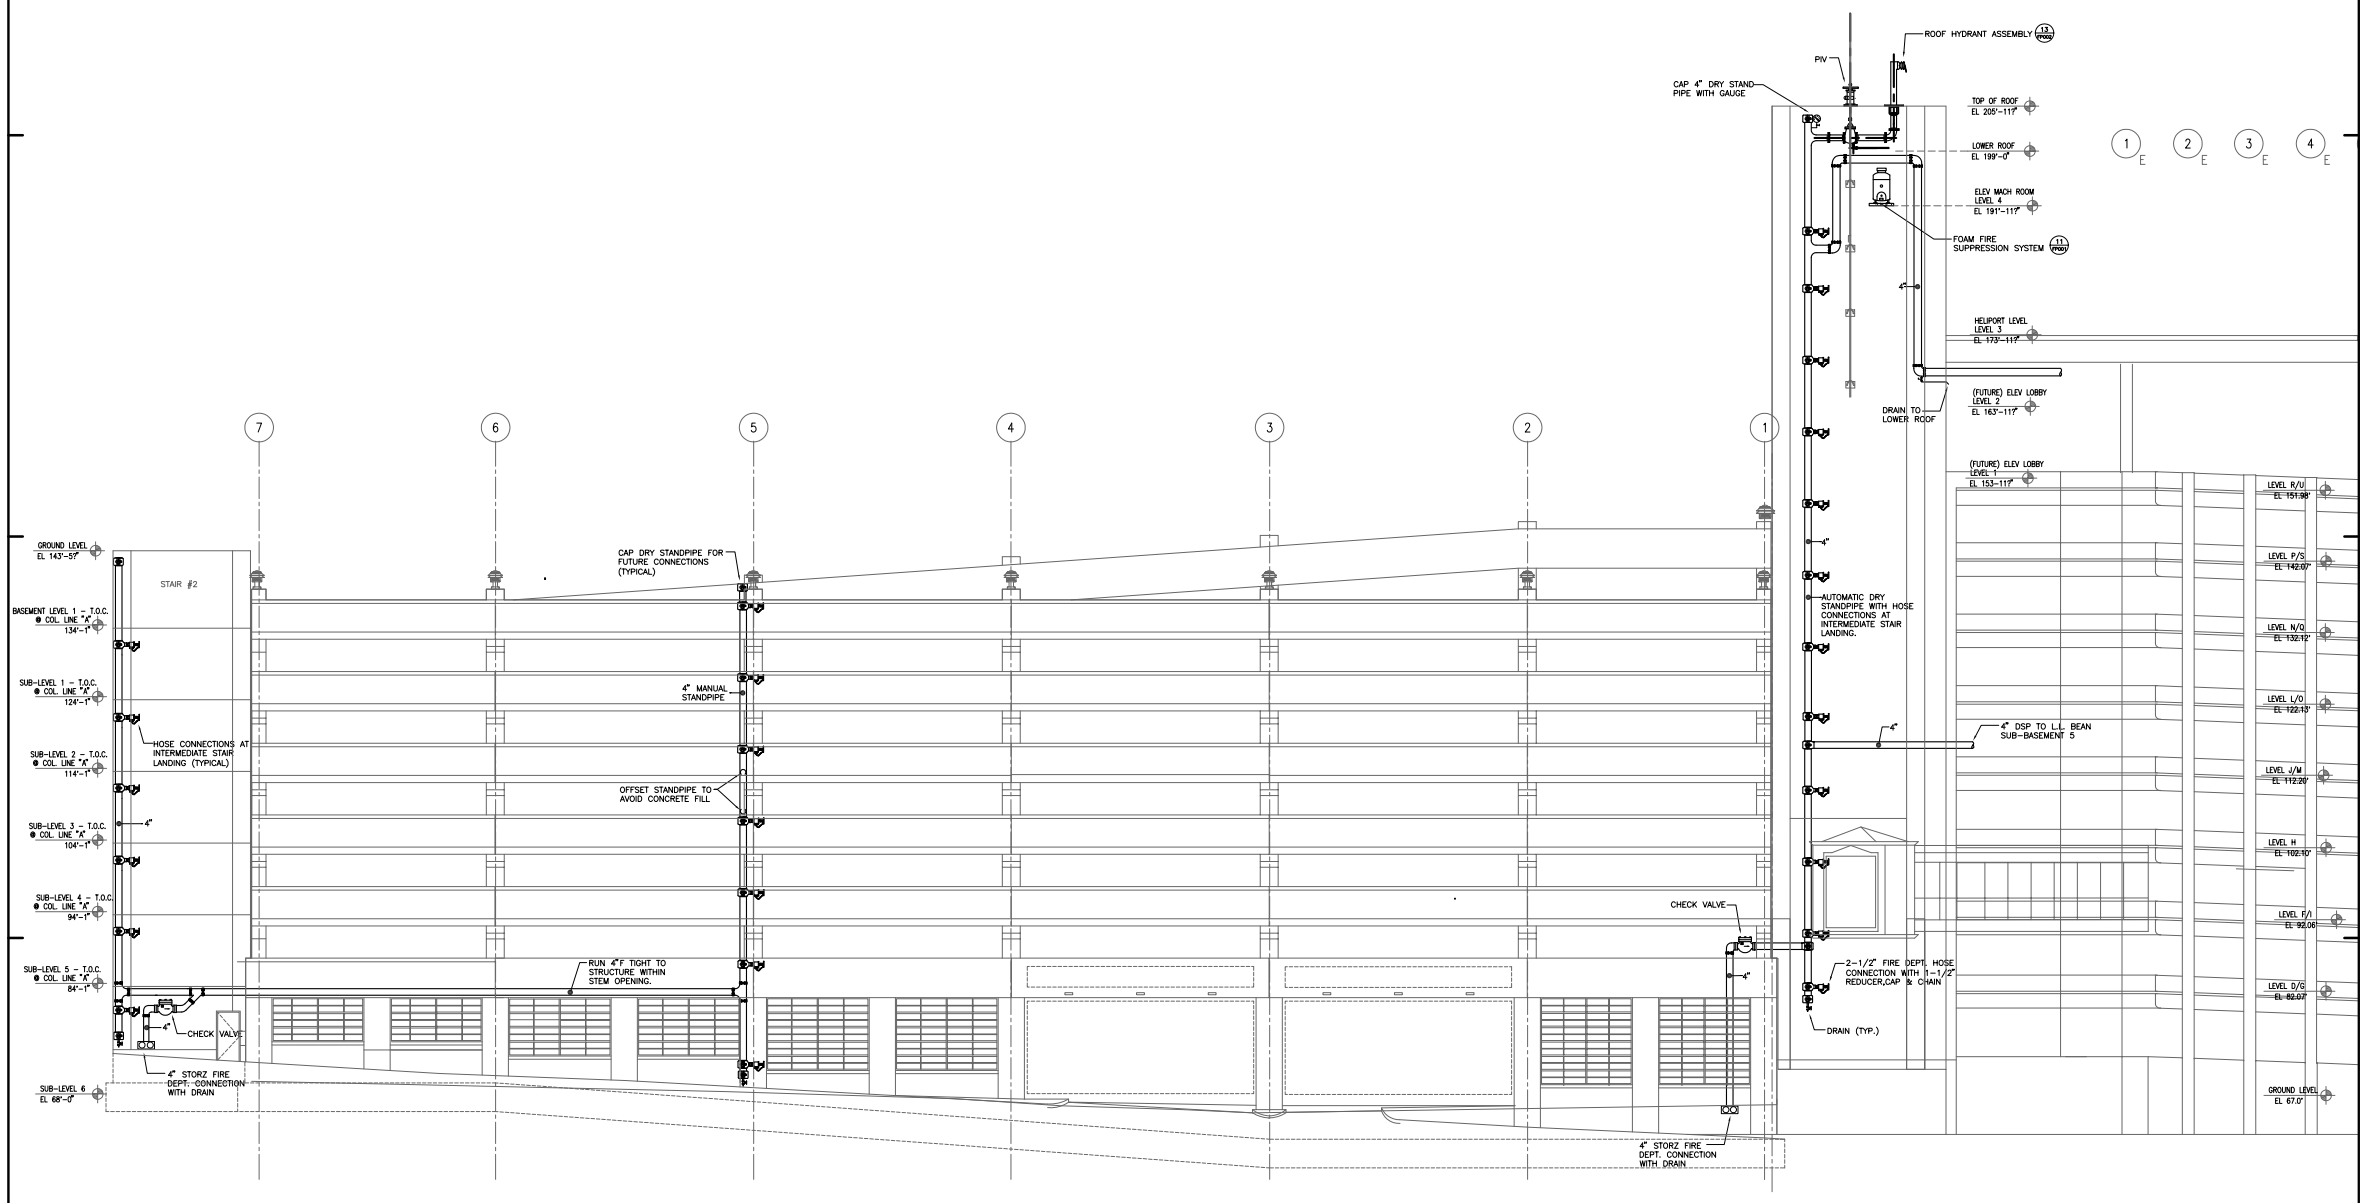

General Notes:

MARK	ISSUE DATE	DESCRIPTION
PERMIT	09/16/04	PERMIT SET
BID	09/26/04	BID SET

Issue Log

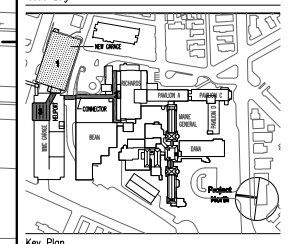

Key Plan

TRO
Architecture
Planning
Engineering
Interior Design
The Ritchie Organization
80 Bridge Street
Newton, MA 02458-1154
617-969-9400

Maine Medical Center

Pkg F - Garage / Vault / Conn / Heliport

Portland, ME MMC Project No. 21845

Drawing Title

FIRE PROTECTION RISER DIAGRAM

0" 0 0 0 0

Commission No.	4678	Date Issued	09/26/04
Scale	NTS	Sheet Number	PKG-F
Drawn By	SDB		**FP300**
Approved By	RMH		
Filename	4678FP300		

Copyright © 2004 The Ritchie Organization