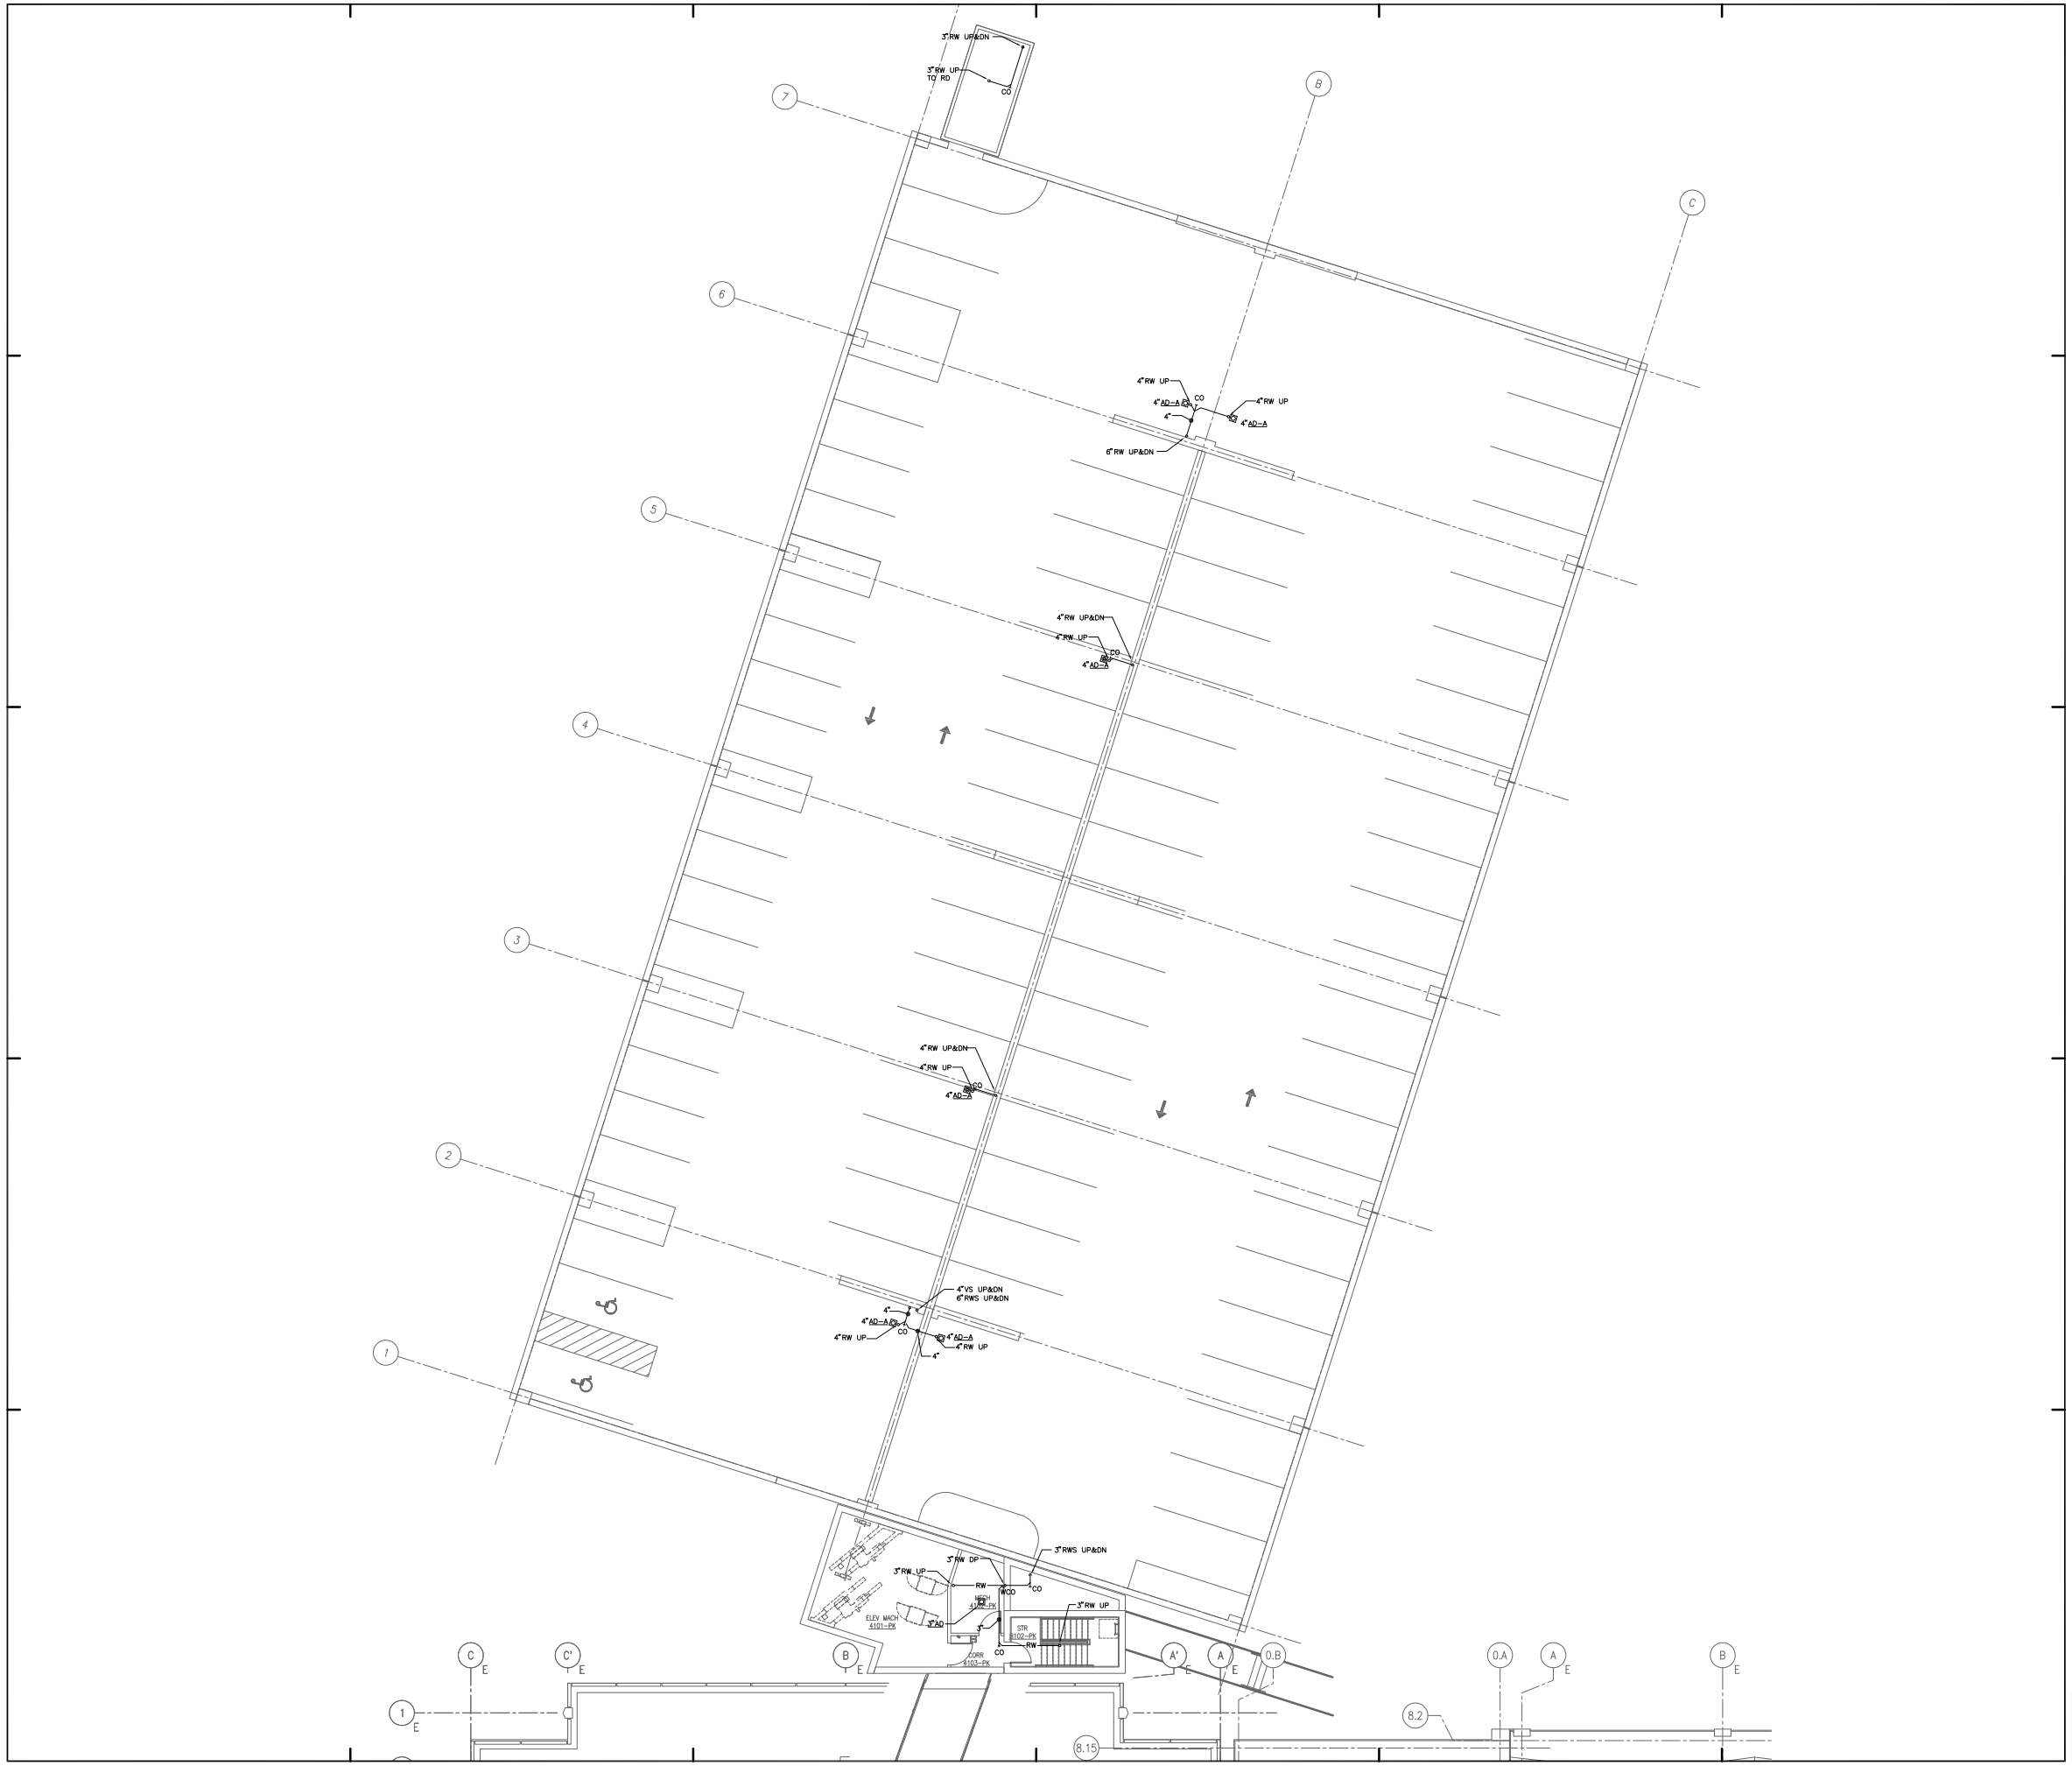

General Notes:

MARK	ISSUE DATE	DESCRIPTION
PERMIT	09/14/04	PERMIT SET
BID	08/26/04	BID SET

Issue Log

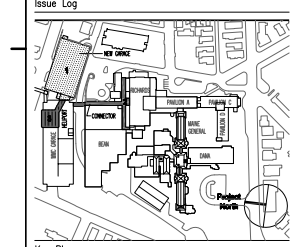

Key Plan

TRO
Architecture
Planning
Engineering
Interior Design
The Ritchie Organization
80 Bridge Street
Newton, MA 02465-1134
617-969-9480

Maine Medical Center
Pkg F - Garage / Vault / Conn / Heliport
Portland, ME MMC Project No. 21845

Drawing Title
PLUMBING GARAGE FOURTH LEVEL PLAN

0' 4' 8' 16' 32'

Commission No.	4678	Date Issued	08/26/04
Scale	1/8"=1'-0"	Sheet Number	~~PKG-F~~ P204.1
Drawn By	MLT		
Approved By	RMH		
Filename	4678P204.1		

Copyright © 2004 The Ritchie Organization