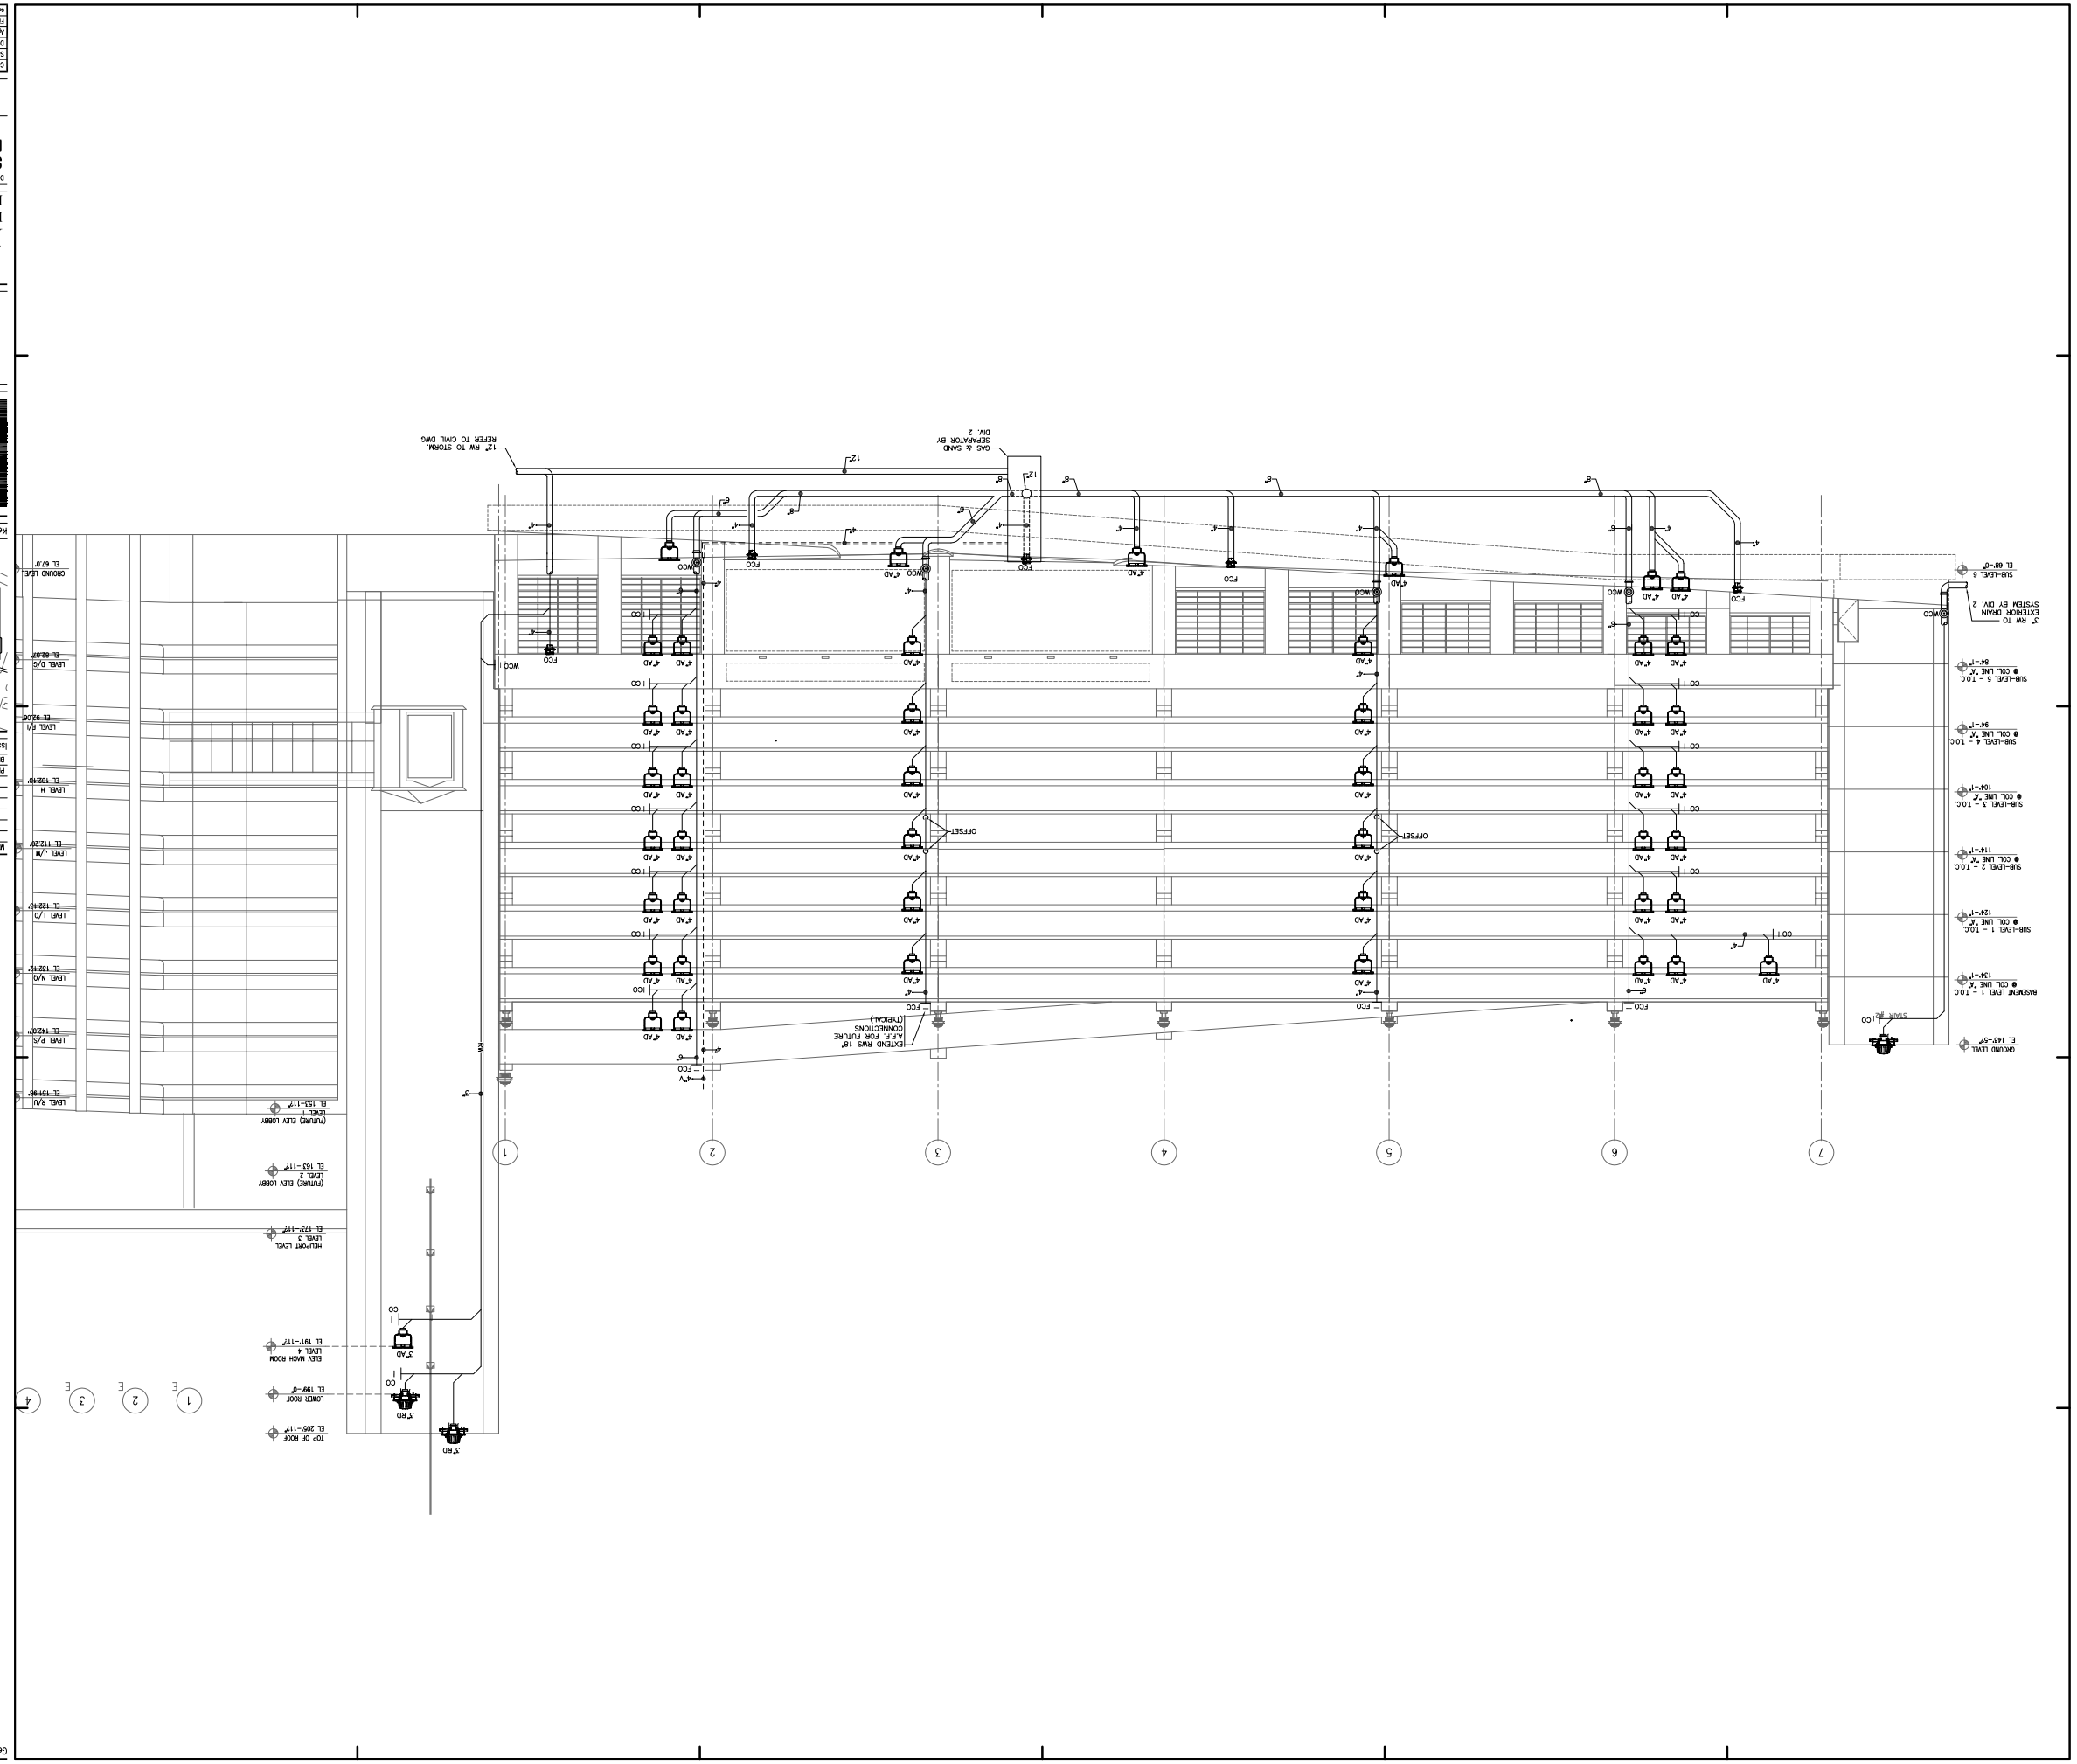

General Notes:

Issue Log		
PERMIT	09/16/04	PERMIT SET
BID	08/26/04	BID SET

MARK	ISSUE DATE	DESCRIPTION

Key Plan

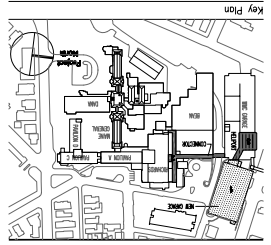

TRO
ARCHITECTURE
PLANNING
ENGINEERING
INTERIOR DESIGN

The Richie Organization
80 Maple Street
Montvale, MA 02045-1154
617-489-8400

Maine Medical Center
Pkg F - Garage / Vault / Conn / Heliport
Portland, ME MMC Project No. 21845

Drawing Title
STORM RISER DIAGRAM

Construction No.	4678
Scale	NTS
Drawn By	SSB
Approved By	NMH
Telephone	4678P300
Sample © 2004	Tia Kasia Dyszenko

Date Issued 09/26/04
Sheet Number P300
PKG-F