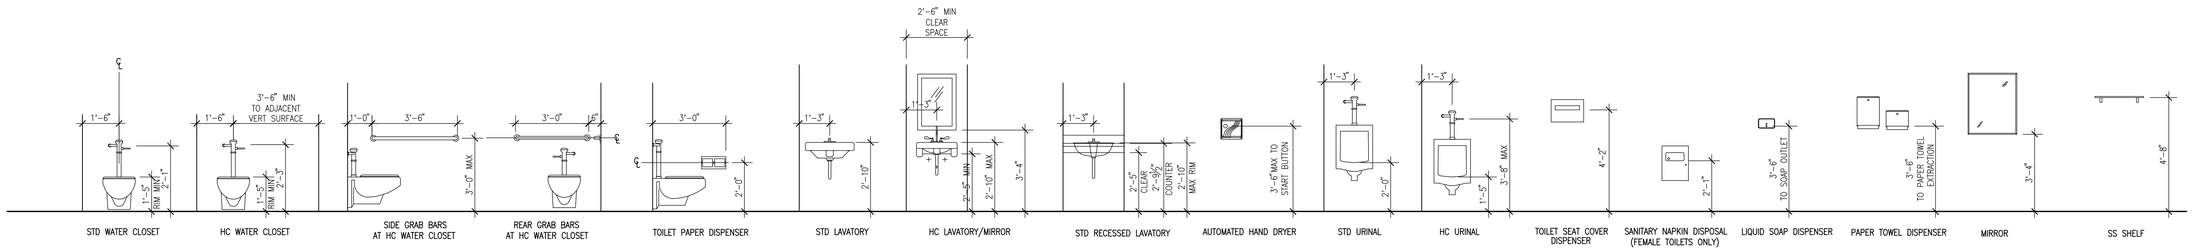


## A1 STANDARD MOUNTING HEIGHTS FOR PLUMBING FIXTURES AND TOILET/ BATHING RM WALL-MOUNTED ACCESSORIES

SCALE: 3/8" = 1'-0"

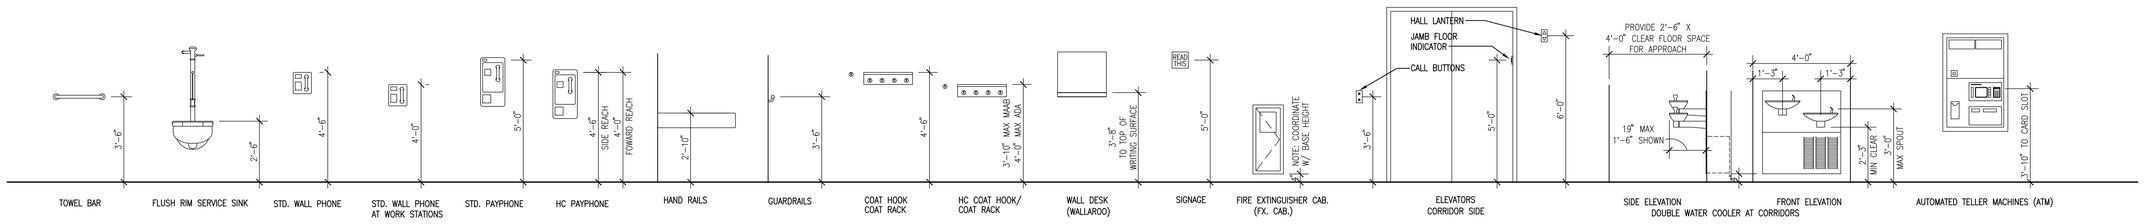


## A2 STANDARD MOUNTING HEIGHTS FOR MISCELLANEOUS WALL-MOUNTED ACCESSORIES

SCALE: 3/8" = 1'-0"

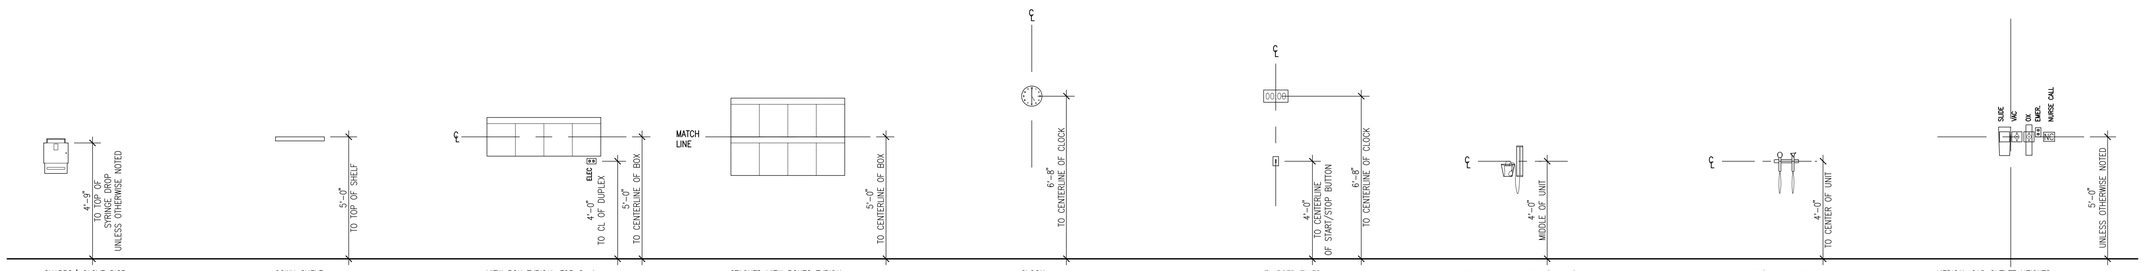


## A3 STANDARD MOUNTING HEIGHTS FOR WALL-MOUNTED MEDICAL EQUIPMENT

SCALE: 3/8" = 1'-0"

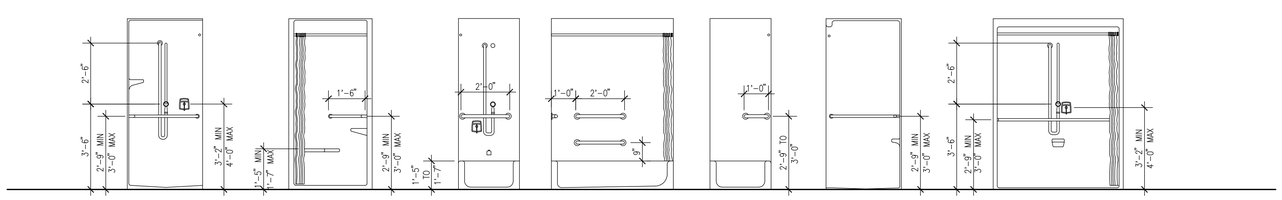


## A4 STANDARD MOUNTING HEIGHTS FOR BATHTUB AND SHOWER FIXTURES

SCALE: 3/8" = 1'-0"

General Notes:

1. TYPICAL DIMENSION UNLESS OTHERWISE NOTED. SEE ELEVATIONS

| MARK | ISSUE DATE | DESCRIPTION |
|---|---|---|
| | | |
| | | |
| | | |
| | | |
| | | |
| | | |
| BID | 12/14/07 | BID SET |

Issue Log

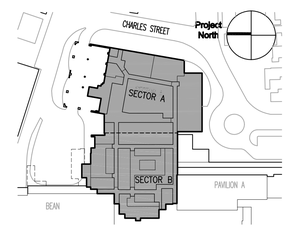


Key Plan

TRO Jung|Brannen

ARCHITECTURE INTERIOR DESIGN ENGINEERING MASTER PLANNING

22 Boston Wharf Road, Boston, Massachusetts 02210

Tel 617.502.9400 Fax 617.502.3402 www.trojungbrannen.com

Maine Medical Center

ED Expansion and Renovation

Portland, Maine MMC Project No. 21843

Drawing Title

**STANDARD MOUNTING HEIGHTS**

| | | | |
|---|---|---|---|
| Drawn By | JDB | Commission No. | 4696 |
| Approved By | | Date Issued | 12/14/07 |

| Phase / Package Number | Sheet Number |
|---|---|
| | **A002** |

Copyright © 2007 TRO Jung|Brannen

P:\Maine Medical\4696-Emerg...4696A002.dwg