DEMOLITION NOTES:

1. REMOVE EXISTING SLAB ON GRADE, REFER TO STRUCTURAL DRAWINGS
2. REMOVE AND RELOCATE EXISTING CASEWORK. SEE A20B.B FOR LOCATION.
3. REMOVE INTERIOR PARTITION WALL IN ITS ENTIRETY.
4. REMOVE BUILT UP INSULATION AND EPDM ROOFING IN THIS AREA
5. REMOVE EXISTING COLUMN COVERS
6. REMOVE PORTION OF INTERIOR PARTITION WALL TO ACCOMMODATE NEW DESIGN, REFER TO ARCHITECTURAL FLOOR PLANS.
7. REMOVE EXISTING ROOFING MEMBRANE TO DECK AS REQUIRED BY NEW CONSECUTION.
8. SEE STRUCTURAL DRAWINGS.
9. REMOVE ALL EXISTING HEADWALLS AND REINSTALL AS PART OF NEW CONSTRUCTION. SEE EQUIPMENT PLANS FOR NEW LOCATIONS.
10. REMOVE EXISTING IMAGING EQUIPMENT AND SUPPORT STRUCTURES FOR RELOCATION BY OWNER.
11. REMOVE EXISTING CURTAIN WALL SYSTEM AND DOOR ASSEMBLY AS REQUIRED TO ACCOMMODATE NEW DESIGN.
12. REMOVE EXISTING DOOR AND FRAME IN ITS ENTIRETY
13. REMOVE AND RELOCATE FURNITURE PER OWNER DIRECTION.
14. REMOVE EXISTING CEILING IN ITS ENTIRETY.
15. REMOVE EXISTING CASEWORK IN ITS ENTIRETY
16. REMOVE EXISTING PLUMBING FIXTURES AND ACCESSORIES. SEE PLUMBING DRAWINGS.
17. REMOVE EXISTING EXTERIOR WALL TO FOUNDATION, PREPARE TO RECEIVE NEW SLAB ON GRADE SEE STRUCTURAL DRAWINGS
18. REMOVE EXISTING REVOLVING DOOR IN ITS ENTIRETY, PREPARE DEPRESSED SLAB TO RECEIVE NEW FINISHES
19. REMOVE GWB AND WOOD PANEL SOFFIT.
20. REMOVE EXISTING WINDOWS
21. REMOVE EXISTING CEILING GRID AND TILES.
22. REMOVE EXISTING FLOORING.

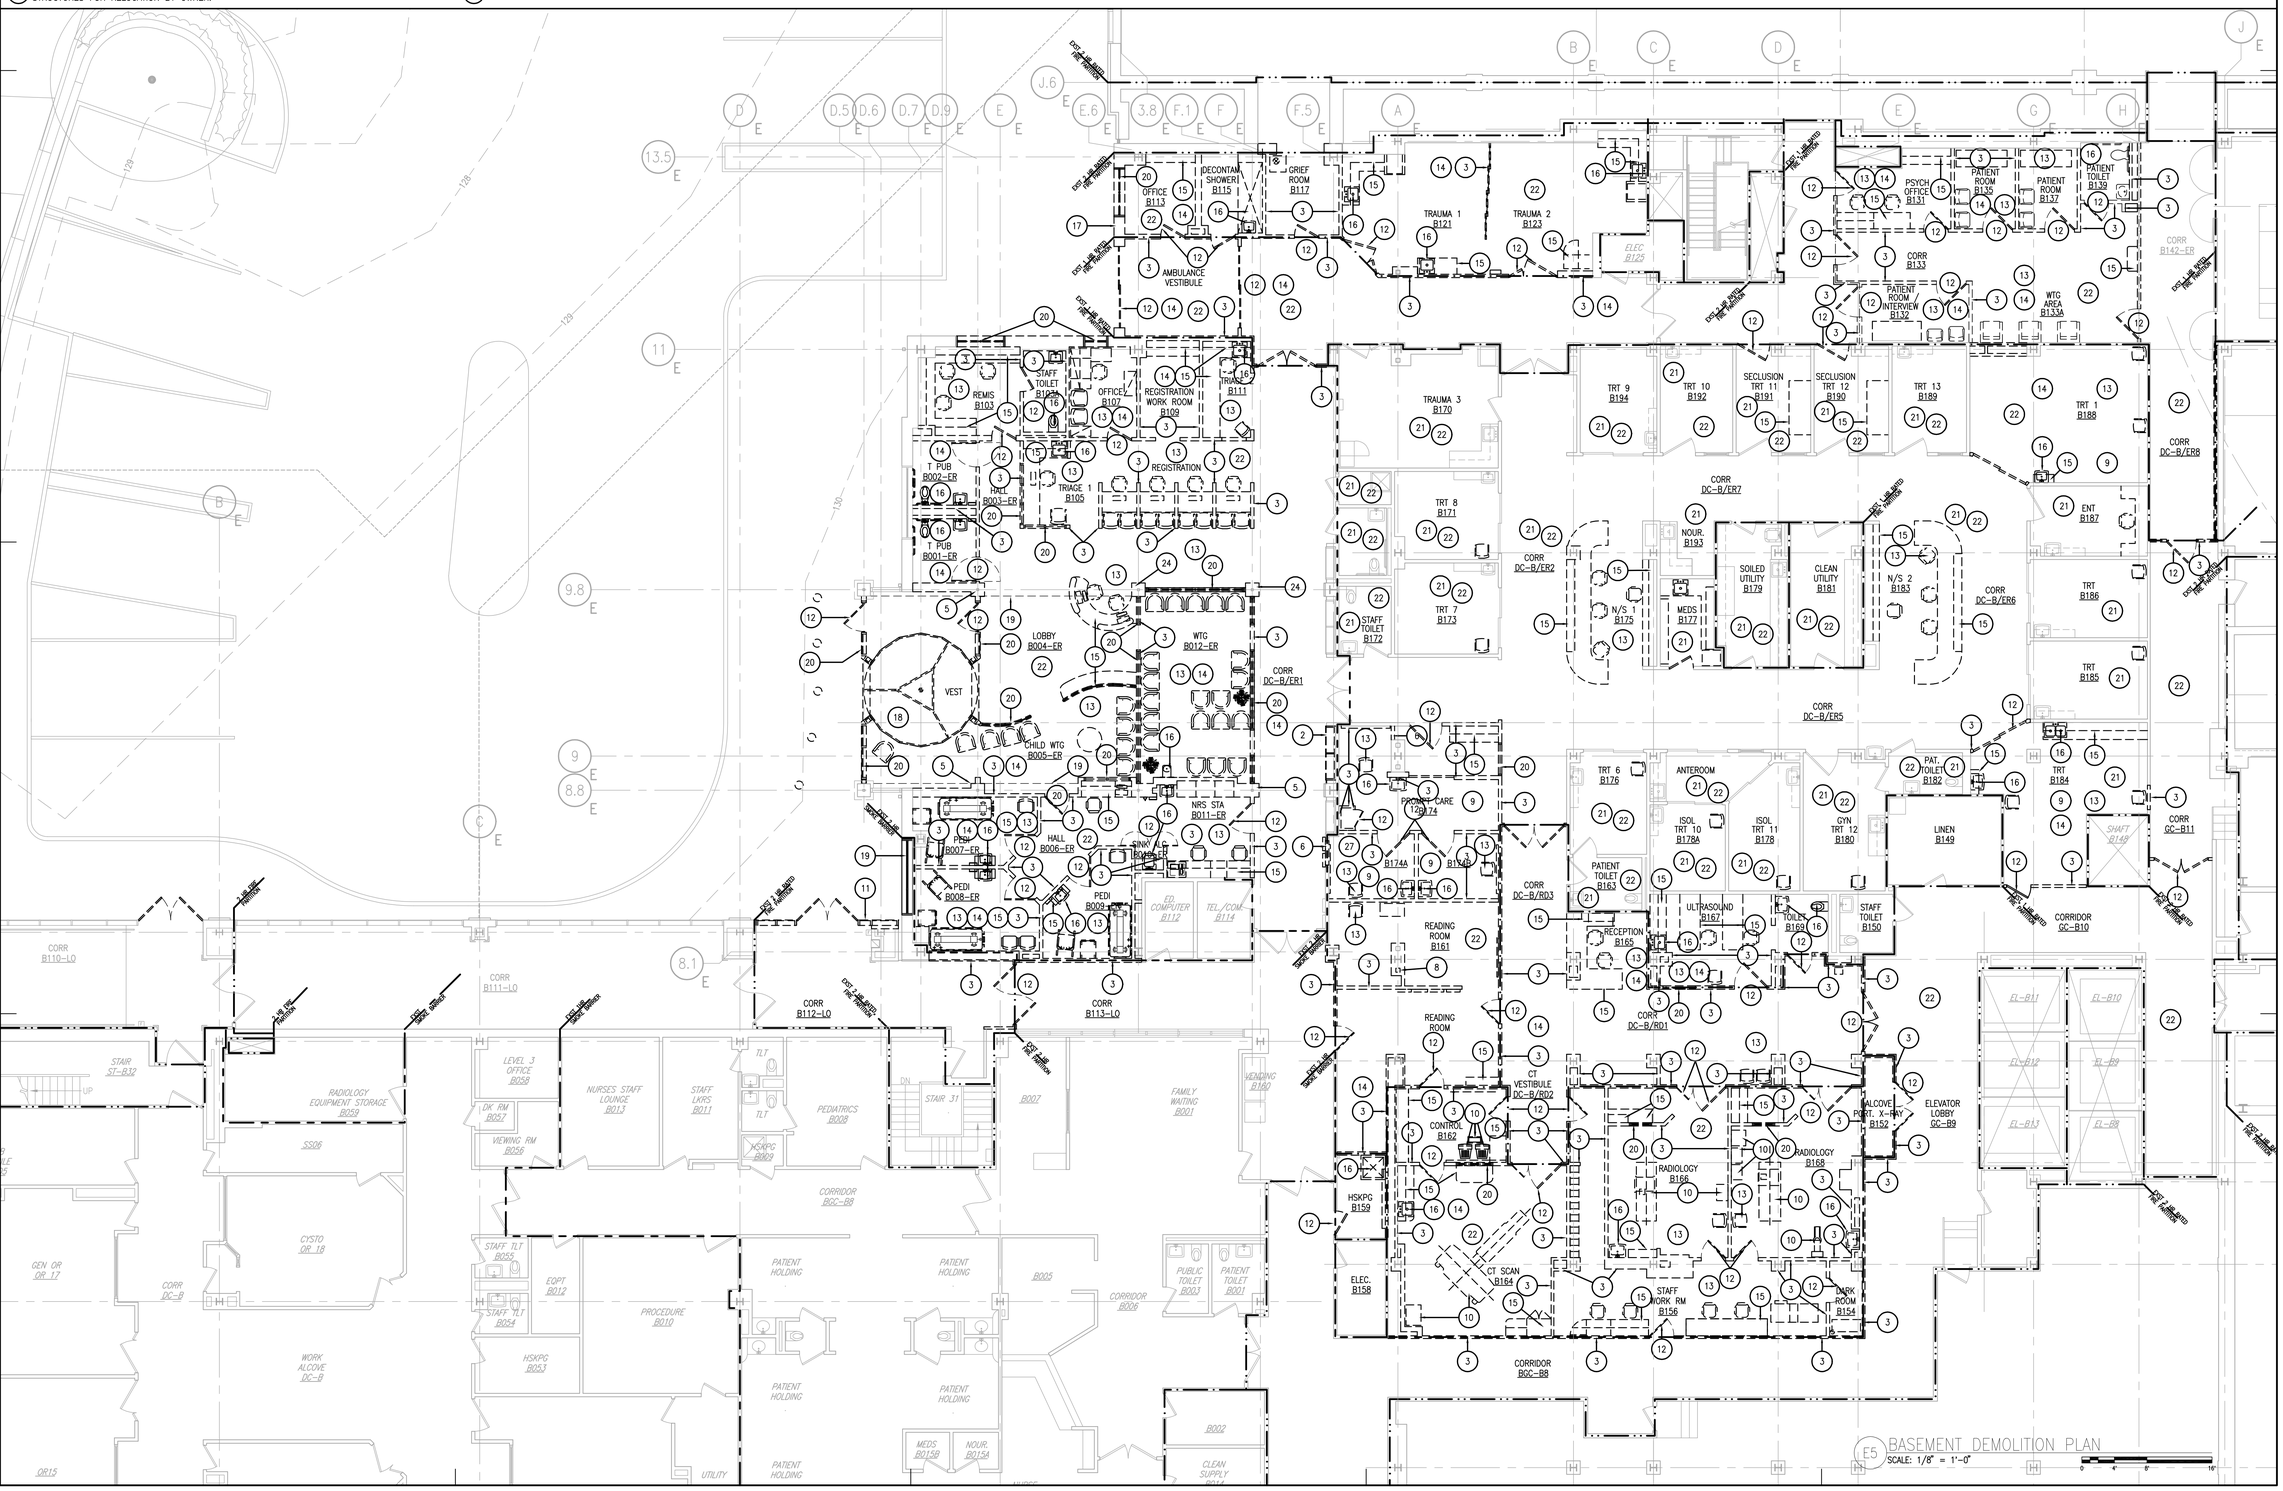

E5 BASEMENT DEMOLITION PLAN
SCALE: 1/8" = 1'-0"

General Notes:

MARK	ISSUE DATE	DESCRIPTION
BID	12/14/07	BID SET

Issue Log

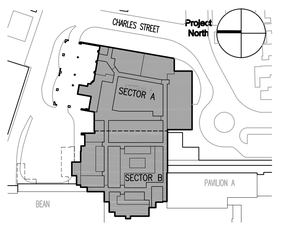

Key Plan

TRO Jung|Brannen

ARCHITECTURE INTERIOR DESIGN ENGINEERING MASTER PLANNING

22 Boston Wharf Road, Boston, Massachusetts 02210
Tel 617.502.9400 Fax 617.502.3402 www.trojungbrannen.com

Maine Medical Center

ED Expansion and Renovation
Portland, Maine MMC Project No. 21843

Drawing Title

BASMENT DEMOLITION PLAN

Drawn By	JJV	Commission No.	4696
Approved By	JJV	Date Issued	12/14/07

Phase / Package Number	Sheet Number
	A10B

Copyright © 2007 TRO Jung|Brannen P:\Maine Medical\4696-Emerg...4696A10B.dwg