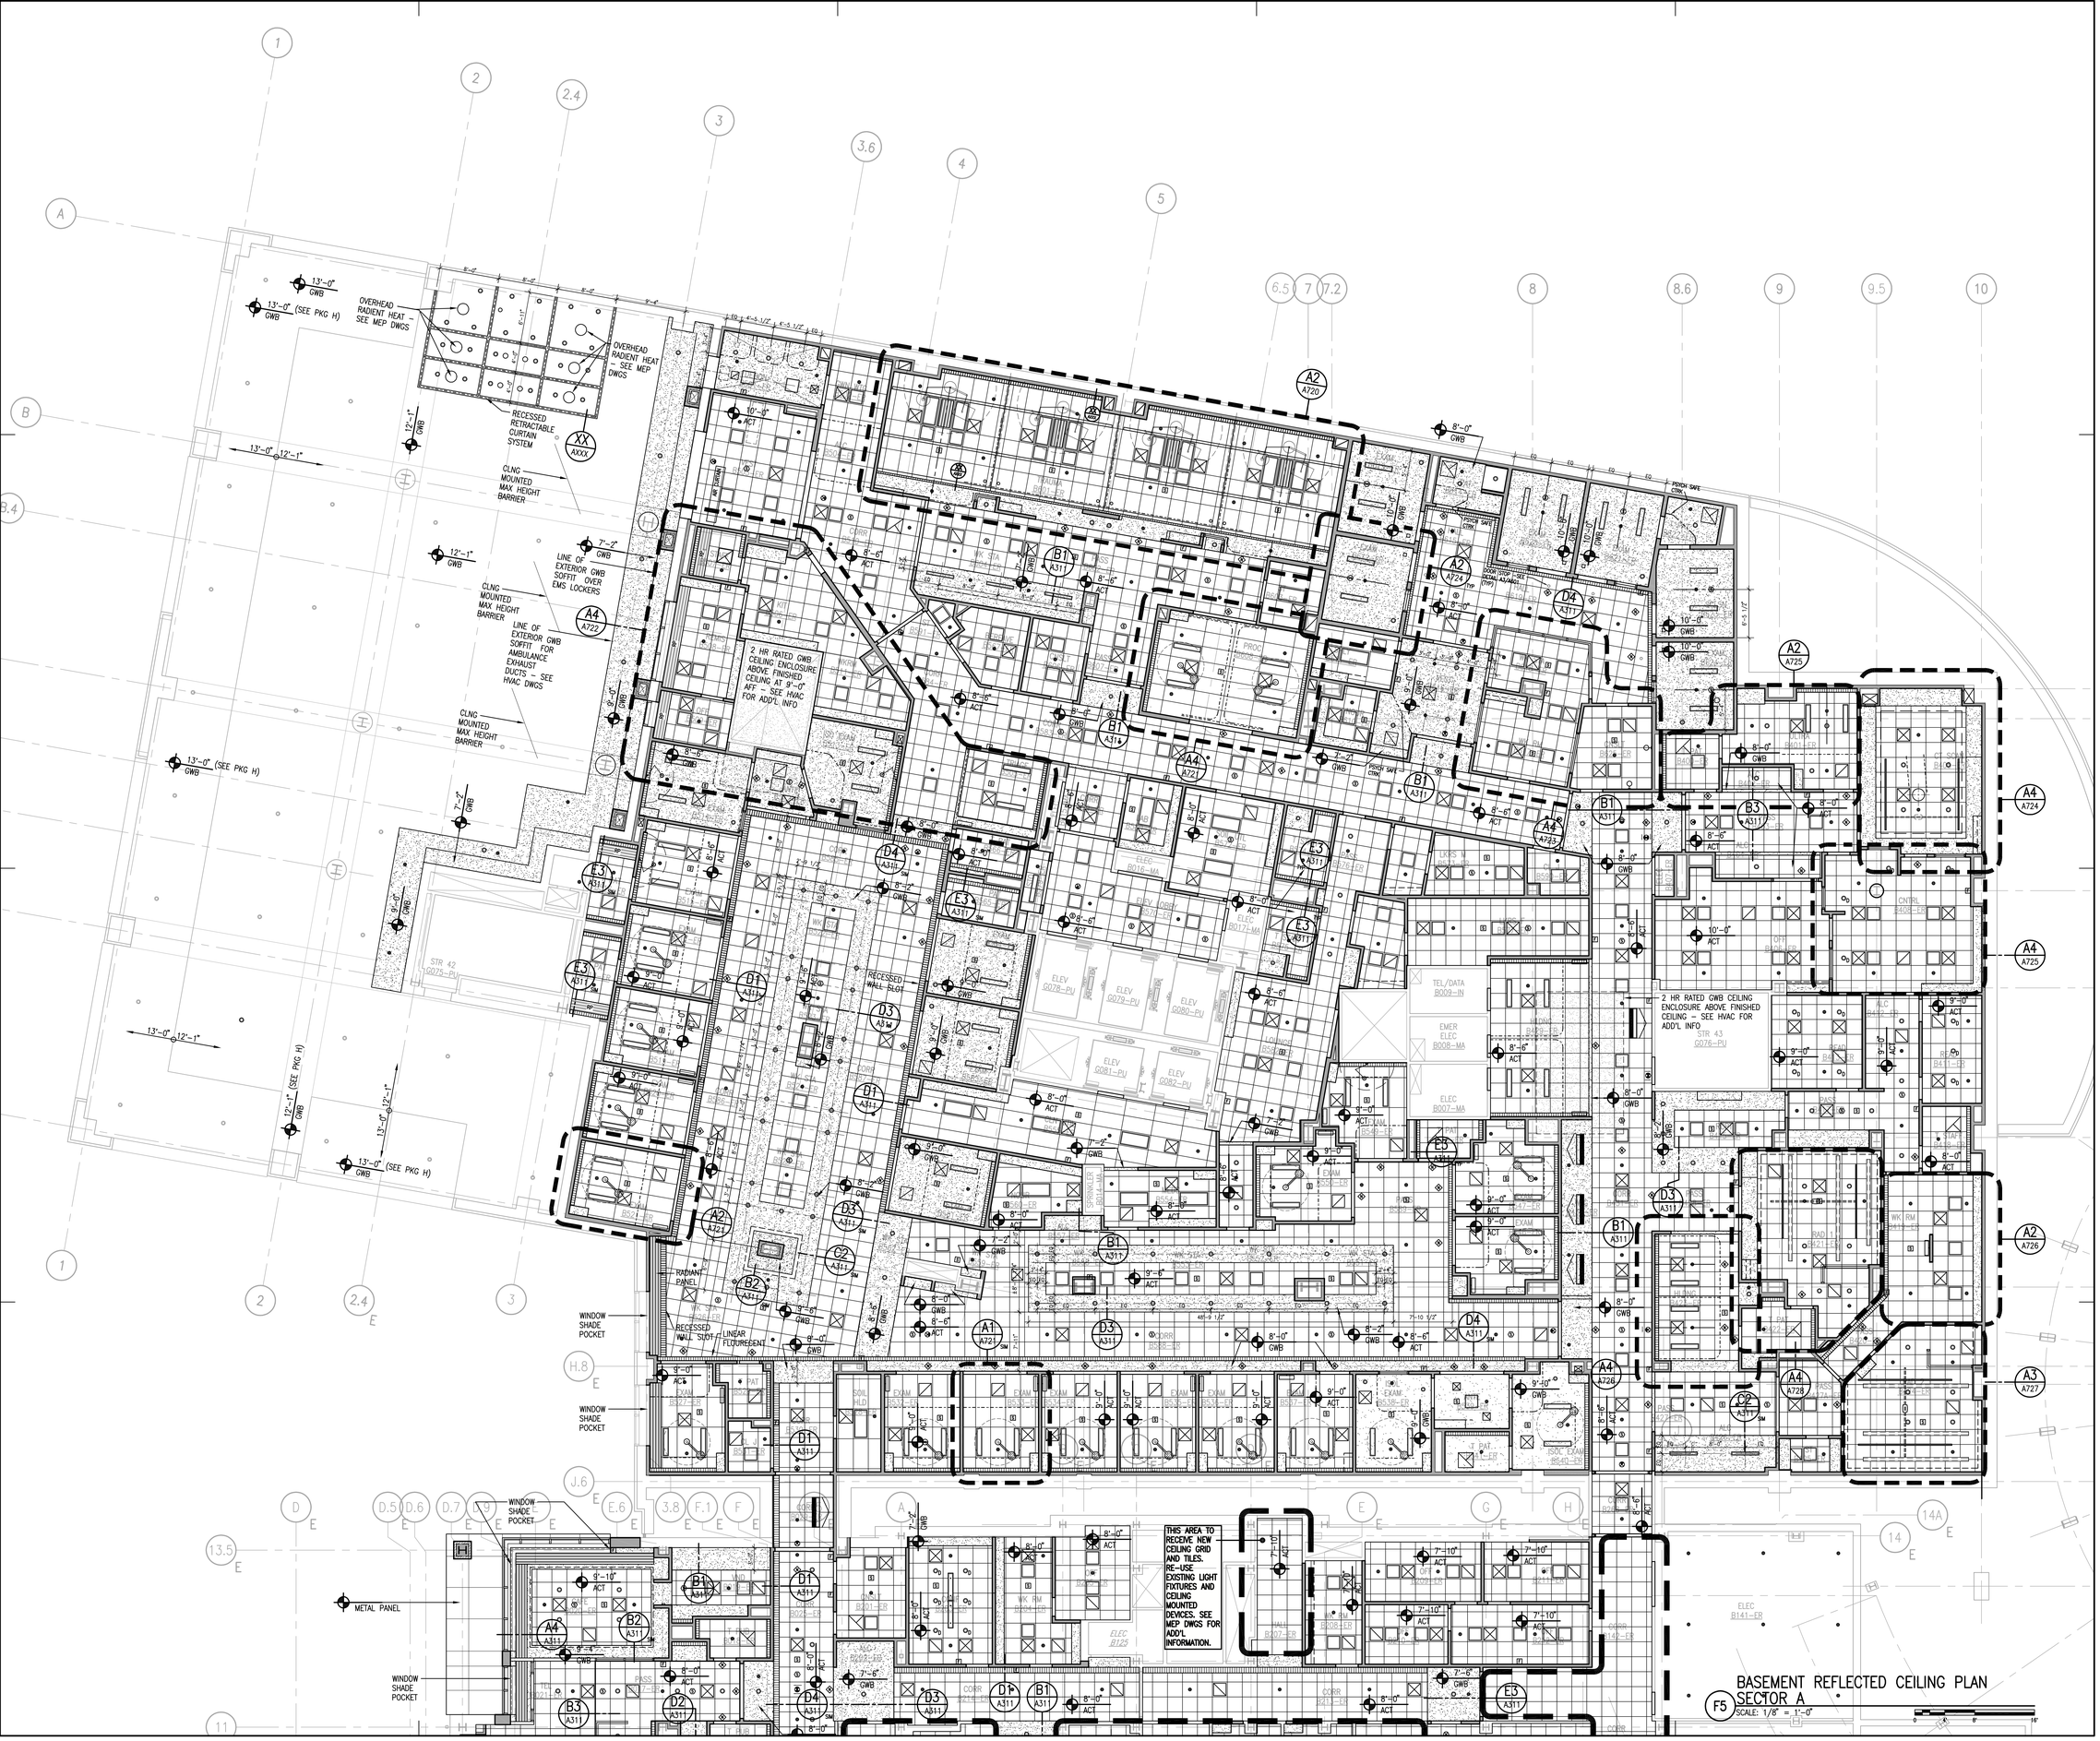

BASEMENT REFLECTED CEILING PLAN SECTOR A
F5 SCALE: 1/8" = 1'-0"

General Notes:
1. ALL CEILING HEIGHTS SHALL BE 8'-0" IN UNLESS OTHERWISE NOTED
2. ALL SOFFIT HEIGHTS SHALL BE 7'-2" UNLESS OTHERWISE NOTED.
3. ALL CEILING GRIDS ARE CENTERED IN ROOMS UNLESS NOTED OTHERWISE.
4. ABBREVIATION FT DEFINES THE USE OF A FULL TILE

REFLECTED CEILING LEGEND

–SEE REFLECTED CEILING PLAN FOR CEILING HEIGHTS.

RECESSED 2'x4' FLUORESCENT LIGHT	EXIT SIGN
RECESSED 2'x2' FLUORESCENT LIGHT	SPEAKER
RECESSED PROCEDURE LIGHT FIXTURE	NURSE CALL
RECESSED 1'x4' FLUORESCENT LIGHT	FIRE ALARM/HORN
DOWN LIGHT	SMOKE DETECTOR
SURFACE MOUNTED STRIP LIGHT	HEAT DETECTOR
DOWN LIGHT (WALL WASHER)	EMERGENCY LIGHTING
PENDANT LIGHT FIXTURE	SPRINKLER
PENDANT LIGHT FIXTURE	CEILING MOUNTED PROCEDURE/SURGICAL FIXTURE
SURFACE MOUNTED FIXTURE	
WALL SCONCE	WALL VALANCE
TRACK LIGHTING	SURFACE MTD 2'x4' FLUORESCENT LIGHT
COVE LIGHT FIXTURE	SURFACE MTD 2'x2' FLUORESCENT LIGHT
PERIMETER SLOT LIGHT	SURFACE MTD 1'x4' FLUORESCENT LIGHT
WALL SURFACE MOUNTED FIXTURE	PROCEDURE LIGHT
HEIGHT MAT CEILING HEIGHT SYMBOL	RECESSED 1'x1' FLUORESCENT LIGHT
2'X2' ACOUSTIC TILE	2'X4' ACOUSTIC TILE
GYPSUM WALLBOARD CEILING OR SOFFIT	2'X2' WOOD VENEER CEILING TILE
MECHANICAL SUPPLY DIFFUSER	MECHANICAL RETURN REGISTER
MECHANICAL EXHAUST	
CURTAIN TRACK	IV TRACK

MARK	ISSUE DATE	DESCRIPTION
BID	12/14/07	BID SET

Issue Log

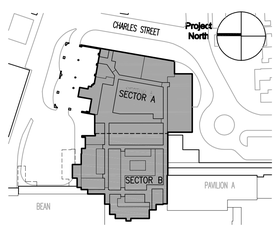

Key Plan

TRO Jung|Brannen
ARCHITECTURE INTERIOR DESIGN ENGINEERING MASTER PLANNING
22 Boston Wharf Road, Boston, Massachusetts 02210
Tel 617.502.9400 Fax 617.502.3402 www.trojungbrannen.com

Maine Medical Center
ED Expansion and Renovation
Portland, Maine MMC Project No. 21843

Drawing Title
BASEMENT REFLECTED CEILING PLAN SECTOR A

Drawn By	JJV	Commission No.	4696
Approved By	JJV	Date Issued	12/14/07

Phase / Package Number	Sheet Number
	A30B.A

Copyright © 2007 TRO Jung|Brannen P:\Maine Medical\4696–Emerg...4696A30B.A.dwg