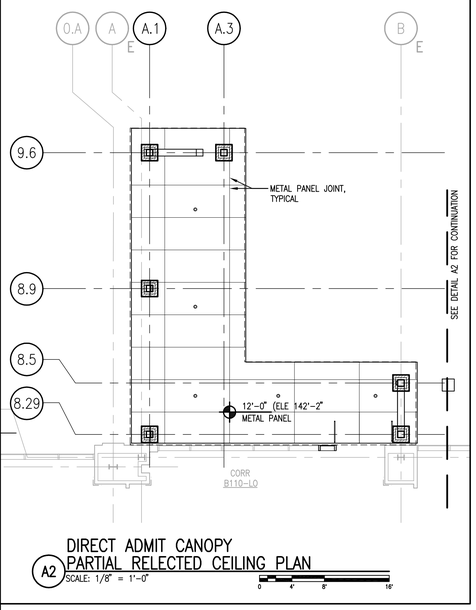

DIRECT ADMIT CANOPY
PARTIAL RELECTED CEILING PLAN
A2 SCALE: 1/8" = 1'-0"

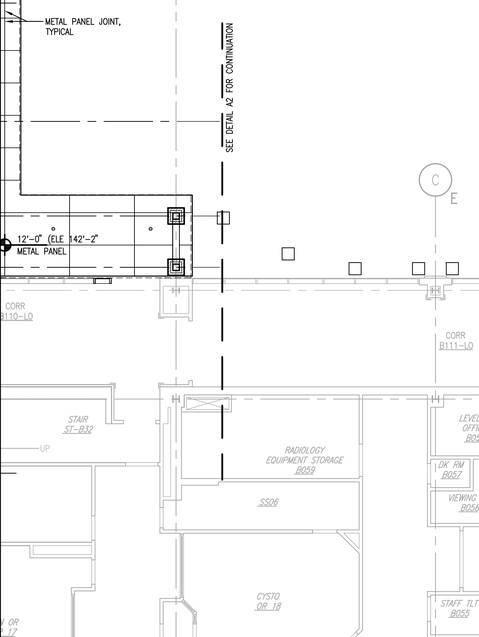

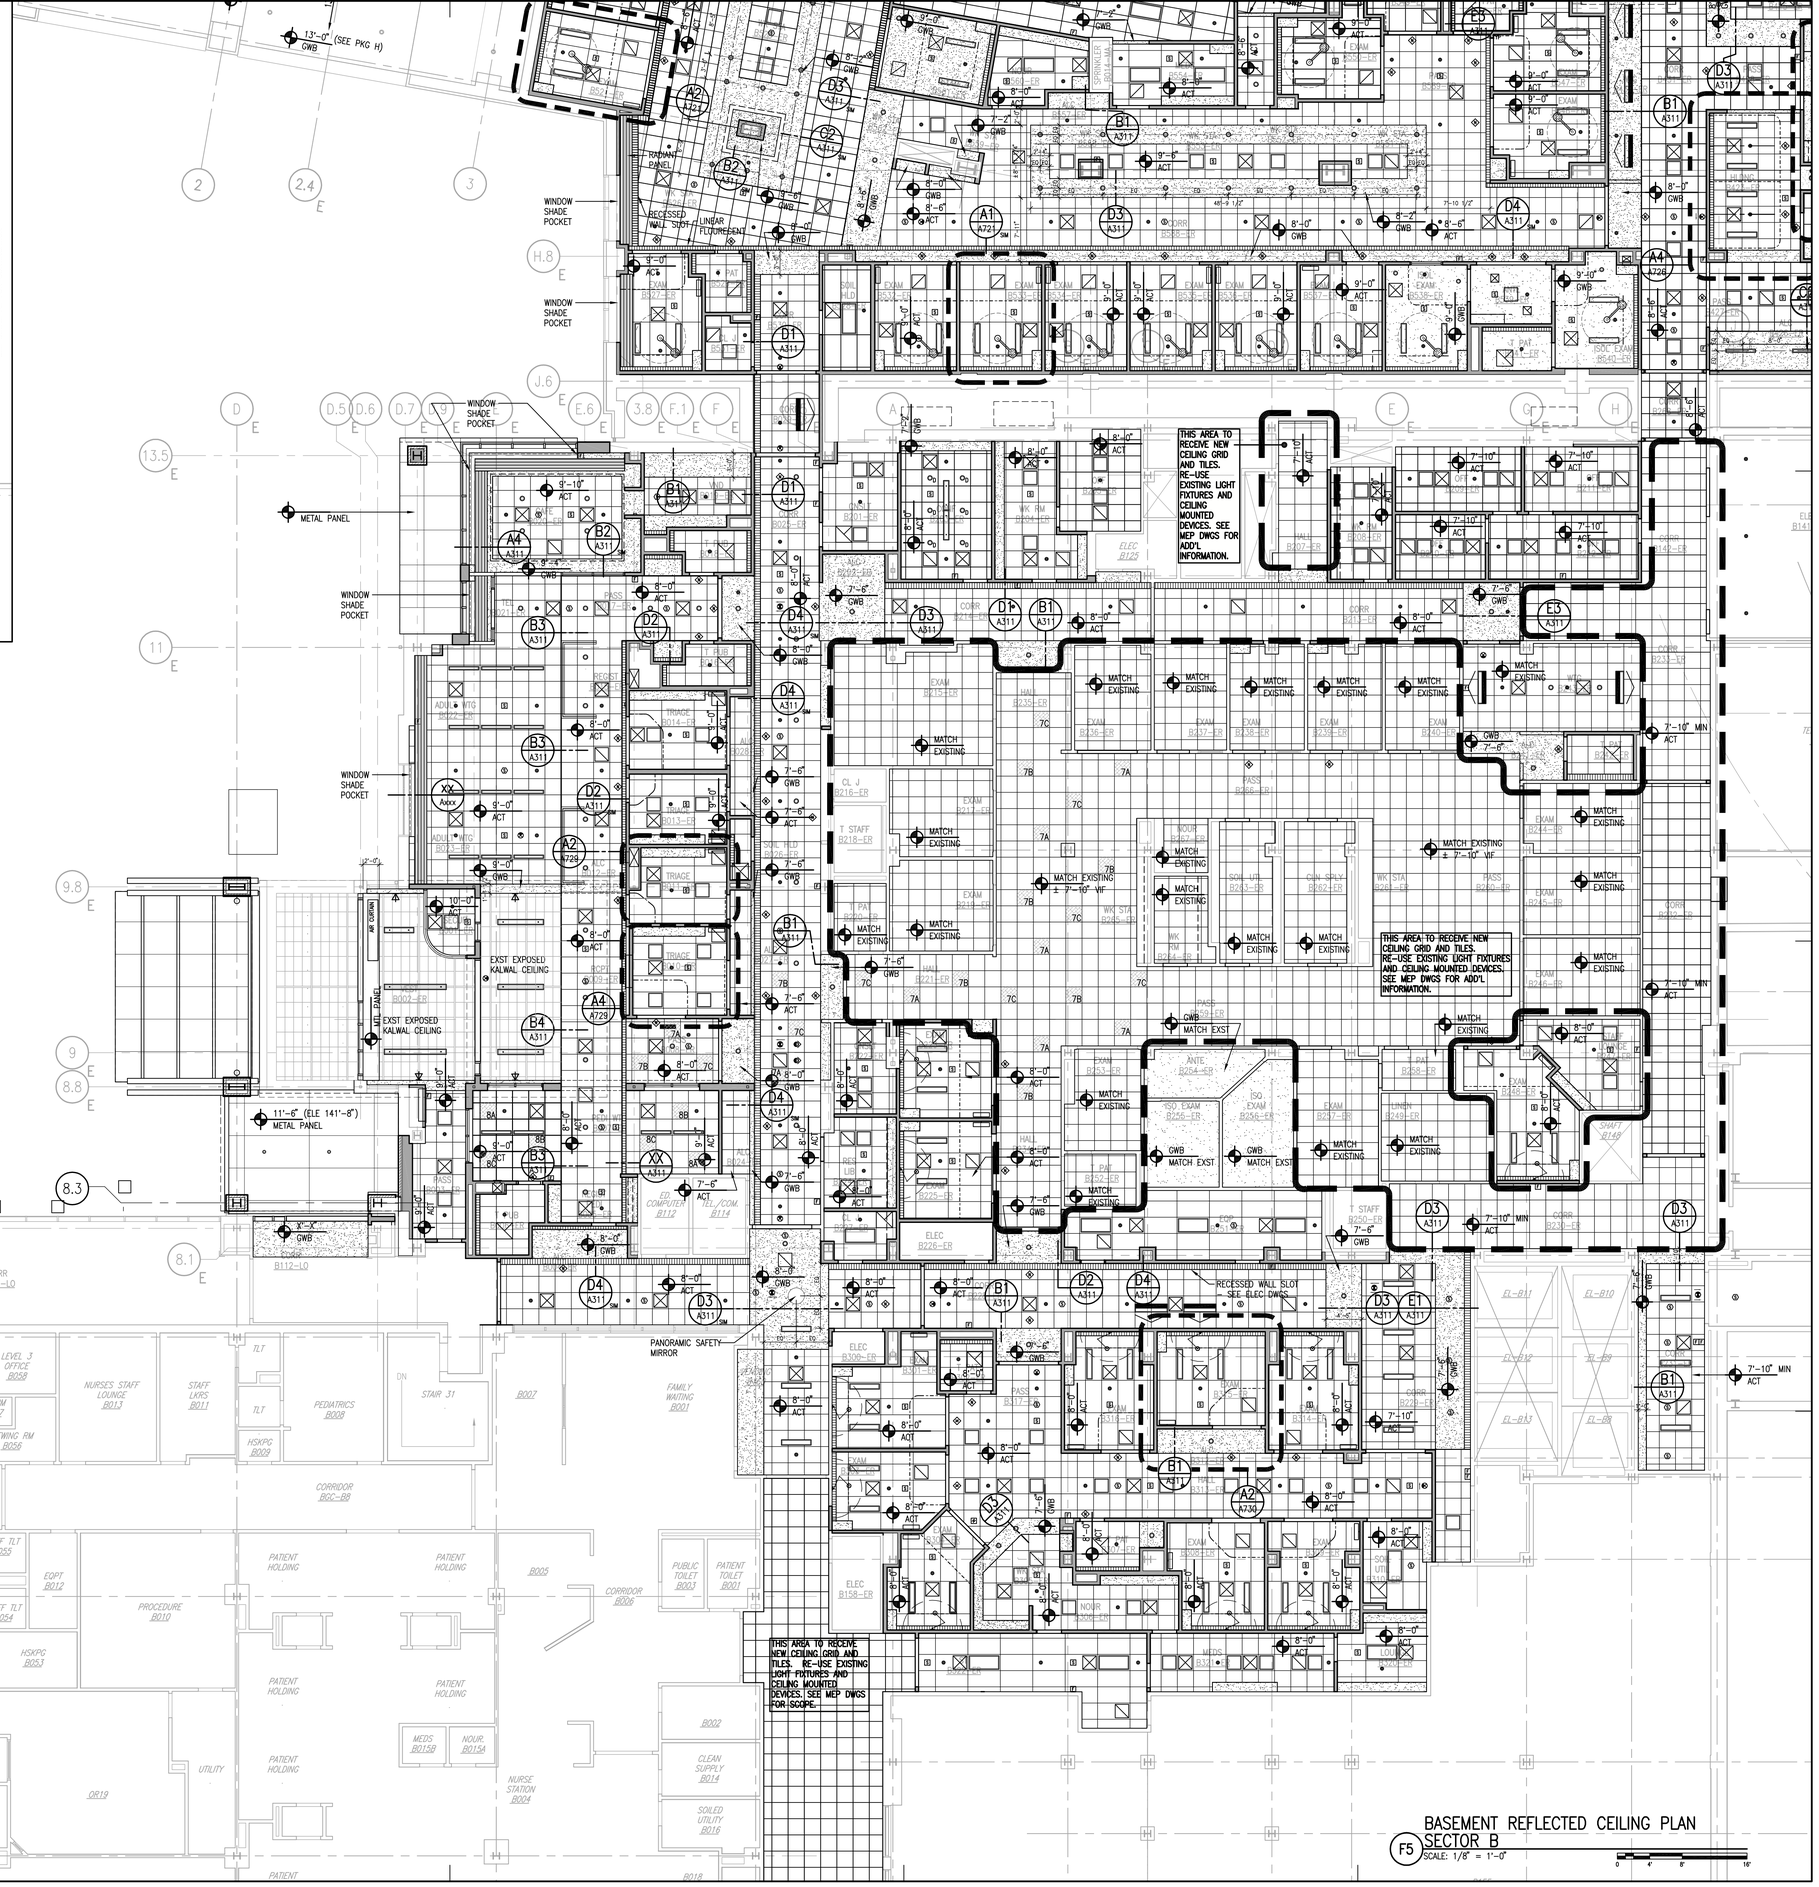

BASEMENT REFLECTED CEILING PLAN
SECTOR B
F5 SCALE: 1/8" = 1'-0"

General Notes:
1. ALL CEILING HEIGHTS SHALL BE 8'-0" IN UNLESS OTHERWISE NOTED
2. ALL SOFFIT HEIGHTS SHALL BE 7'-2" UNLESS OTHERWISE NOTED.
3. ALL CEILING GRIDS ARE CENTERED IN ROOMS UNLESS NOTED OTHERWISE.
4. ABBREVIATION FT DEFINES THE USE OF A FULL TILE

REFLECTED CEILING LEGEND

–SEE REFLECTED CEILING PLAN FOR CEILING HEIGHTS.

- RECESSED 2'x4' FLUORESCENT LIGHT
- RECESSED 2'x2' FLUORESCENT LIGHT
- RECESSED PROCEDURE LIGHT FIXTURE
- RECESSED 1'x4' FLUORESCENT LIGHT
- DOWN LIGHT
- SURFACE MOUNTED STRIP LIGHT
- DOWN LIGHT (WALL WASHER)
- PENDANT LIGHT FIXTURE
- PENDANT LIGHT FIXTURE
- SURFACE MOUNTED FIXTURE
- WALL SCONCE
- TRACK LIGHTING
- COVE LIGHT FIXTURE
- PERIMETER SLOT LIGHT
- WALL SURFACE MOUNTED FIXTURE
- HEIGHT MAT CEILING HEIGHT SYMBOL
- 2'X2' ACOUSTIC TILE
- GYPSUM WALLBOARD CEILING OR SOFFIT
- MECHANICAL SUPPLY DIFFUSER
- MECHANICAL EXHAUST
- CURTAIN TRACK
- EXIT SIGN
- SPEAKER
- NURSE CALL
- FIRE ALARM/HORN
- SMOKE DETECTOR
- HEAT DETECTOR
- EMERGENCY LIGHTING
- SPRINKLER
- CEILING MOUNTED PROCEDURE/SURGICAL FIXTURE
- WALL VALANCE
- SURFACE MTD 2'x4' FLUORESCENT LIGHT
- SURFACE MTD 2'x2' FLUORESCENT LIGHT
- SURFACE MTD 1'x4' FLUORESCENT LIGHT
- PROCEDURE LIGHT
- RECESSED 1'x1' FLUORESCENT LIGHT
- 2'X4' ACOUSTIC TILE
- 2'X2' WOOD VENEER CEILING TILE
- IV TRACK

MARK	ISSUE DATE	DESCRIPTION
BID	12/14/07	BID SET

Issue Log

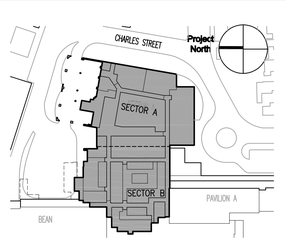

Key Plan

TRO Jung|Brannen
ARCHITECTURE INTERIOR DESIGN ENGINEERING MASTER PLANNING
22 Boston Wharf Road, Boston, Massachusetts 02210
Tel 617.502.9400 Fax 617.502.3402 www.trojungbrannen.com

Maine Medical Center
ED Expansion and Renovation
Portland, Maine MMC Project No. 21843

Drawing Title
BASEMENT REFLECTED CEILING PLAN SECTOR B

Drawn By	JJV	Commission No.	4696
Approved By	JJV	Date Issued	12/14/07

Phase / Package Number	Sheet Number
	A30B.B

Copyright © 2007 TRO Jung|Brannen P:\Maine Medical\4696-Emerg...4696A30B.B.dwg