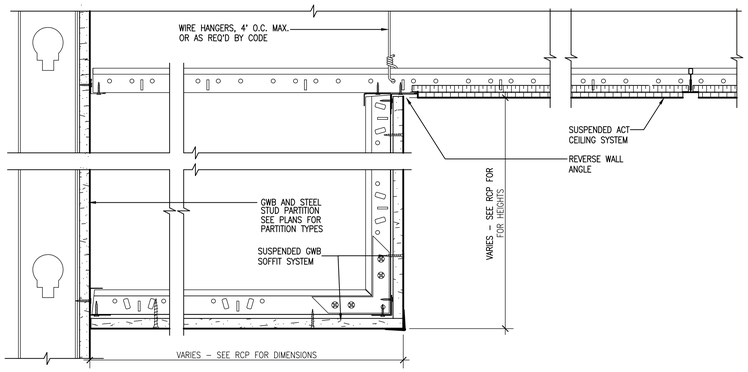

B1 SECTION DETAIL AT GWB SOFFIT
SCALE: 3" = 1'-0"

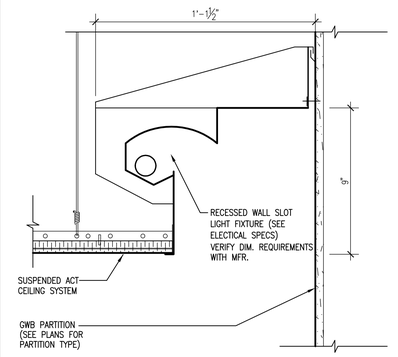

D1 SECTION DETAIL AT COVE LIGHT FIXTURE
SCALE: 3" = 1'-0"

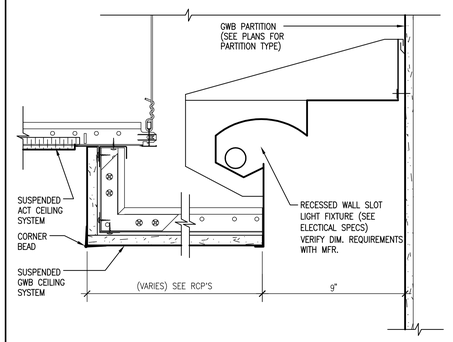

E1 SECTION DETAIL AT COVE LIGHT FIXTURE
SCALE: 3" = 1'-0"

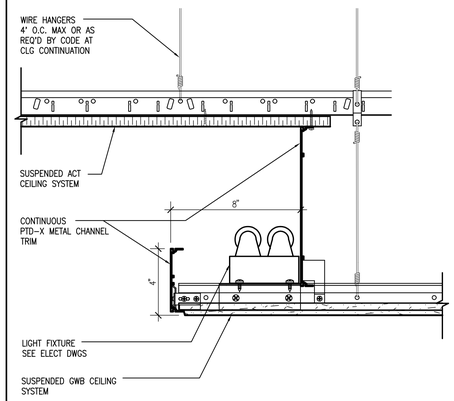

B2 SECTION/DETAIL AT COVE LIGHT
SCALE: 3" = 1'-0"

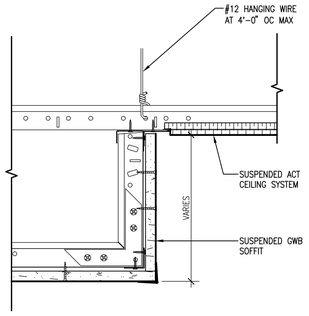

C2 SECTION DETAIL OF GWB SOFFIT
SCALE: 3" = 1'-0"

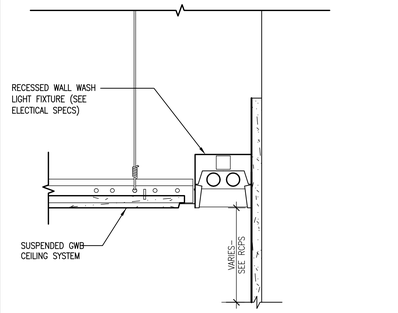

D2 SECTION DETAIL AT
COVE LIGHT FIXTURE
SCALE: 3" = 1'-0"

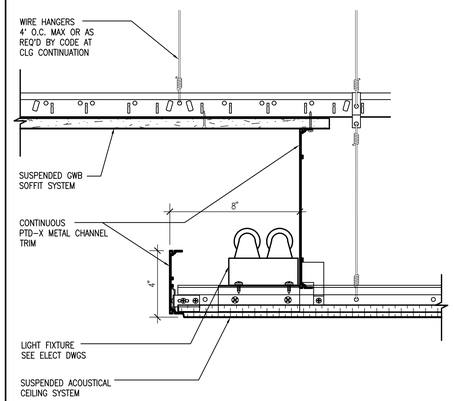

E2 SECTION AT CEILING TRANSITION
SCALE: 3" = 1'-0"

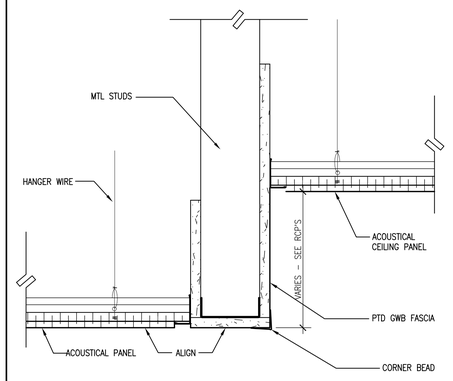

B3 SECTION/DETAIL AT CEILING TRANSITION
SCALE: 3" = 1'-0"

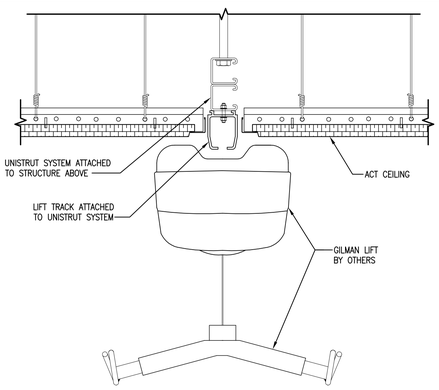

C3 PATIENT LIFT CEILING SUPPORT DETAIL
SCALE: 3" = 1'-0"

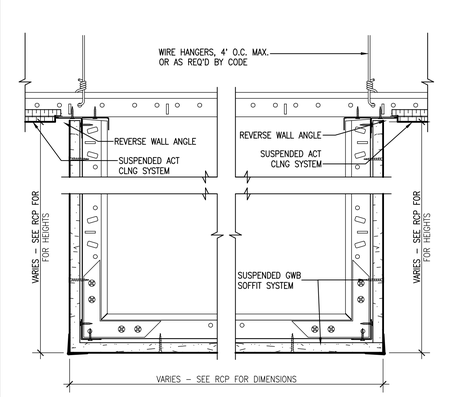

D3 SECTION DETAIL AT GWB SOFFIT
SCALE: 3" = 1'-0"

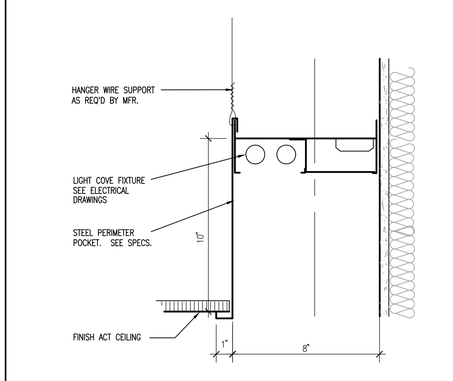

E3 TYPICAL PATIENT TOILET LIGHT COVE
SCALE: 3" = 1'-0"

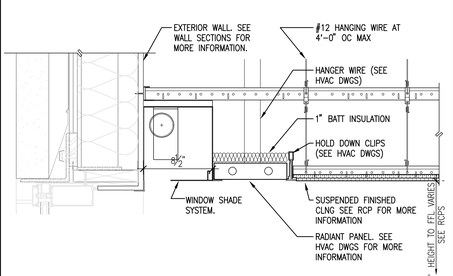

A4 SECTION AT
RADIANT PANEL AND WINDOW SHADE POCKET
SCALE: 1-1/2" = 1'-0"

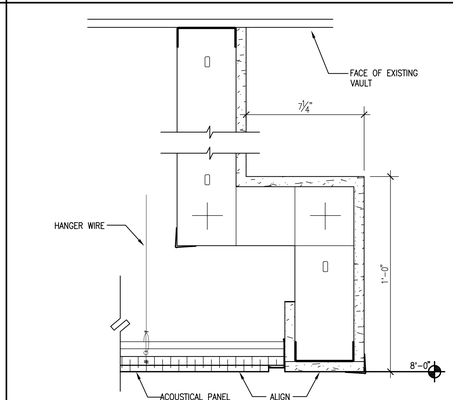

B4 SECTION/DETAIL AT VAULT
SCALE: 3" = 1'-0"

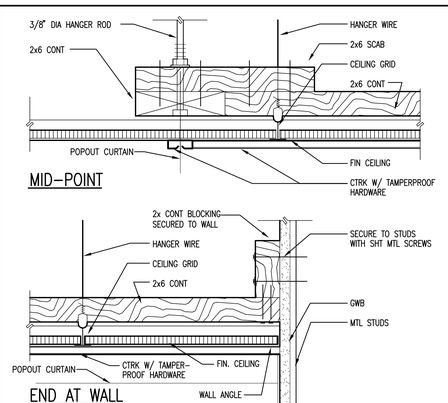

CURTAIN TRACK
SUPPORT BLOCKING CONNECTIONS
C4 SCALE: 3" = 1'-0"

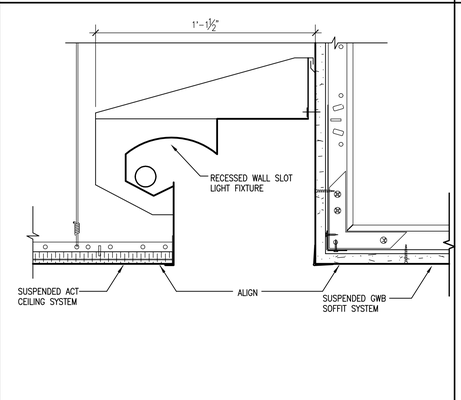

SECTION/DETAIL
AT SOFFIT TRANSITION
D4 SCALE: 3" = 1'-0"

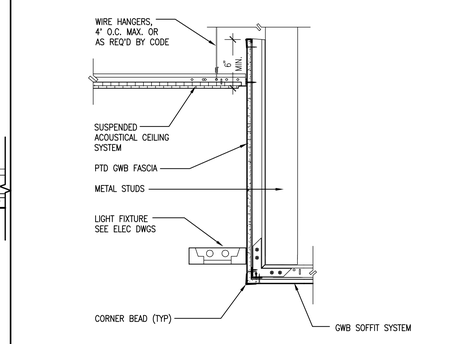

SECTION DETAIL
AT SOFFIT TRANSITION
E4 SCALE: 1-1/2" = 1'-0"

General Notes:

MARK	ISSUE DATE	DESCRIPTION
BID	12/14/07	BID SET

Issue Log

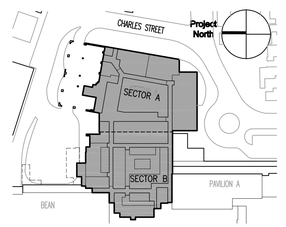

Key Plan

TRO Jung|Brannen
ARCHITECTURE INTERIOR DESIGN ENGINEERING MASTER PLANNING
22 Boston Wharf Road, Boston, Massachusetts 02210
Tel 617.502.9400 Fax 617.502.3402 www.trojungbrannen.com

Maine Medical Center
ED Expansion and Renovation
Portland, Maine MMC Project No. 21843

Drawing Title
CEILING DETAILS NO. 1

Drawn By	JT/KFEC	Commission No.	4696
Approved By	AF	Date Issued	12/14/07

Phase / Package Number	Sheet Number
	A311

Copyright © 2007 TRO Jung|Brannen
P:\Maine Medical\4696-Emerg...4696A311.dwg