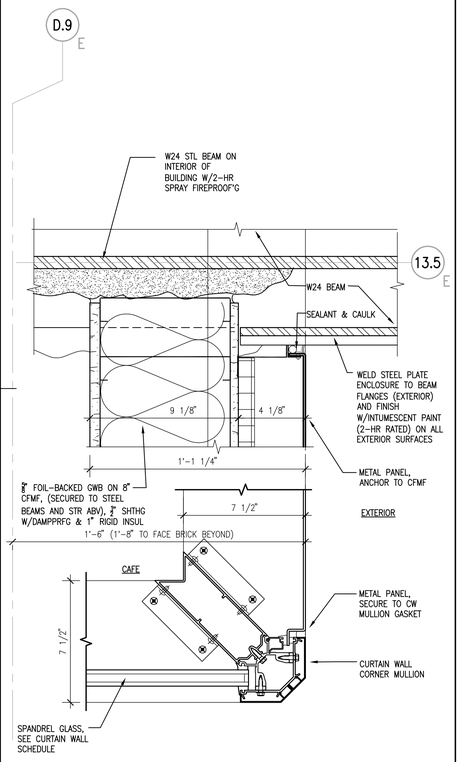

A2 PLAN DETAIL AT CAFE CURTAIN WALL CORNER (METAL PANEL)
SCALE: 3" = 1'-0"

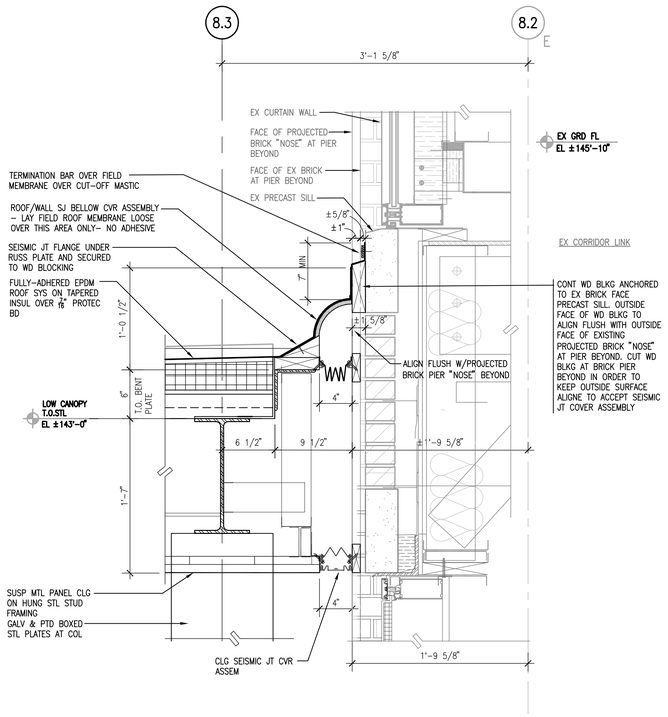

B2 SECTION DETAIL AT SEISMIC JT COVER ASSEMBLY
SCALE: 1 1/2" = 1'-0"

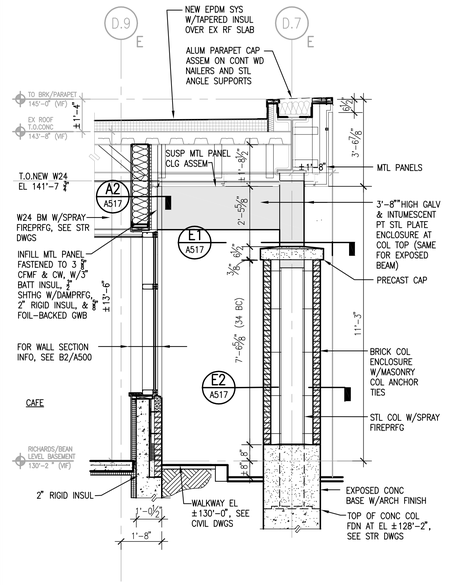

D2 BRICK COLUMN ENCLOSURE AT CAFE
SCALE: 3/8" = 1'-0"

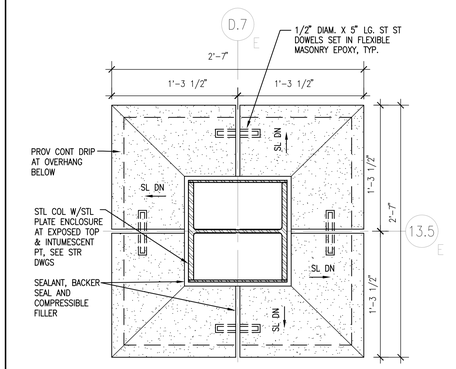

E1 PRECAST CAP PLAN DETAIL AT CAFE BRICK COLUMN ENCLOSURE
SCALE: 1 1/2" = 1'-0"

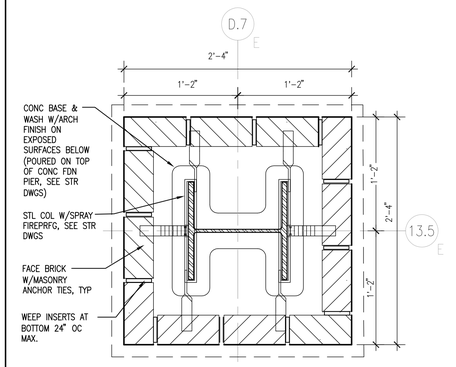

E2 PLAN DETAIL AT CAFE BRICK COLUMN ENCLOSURE
SCALE: 1 1/2" = 1'-0"

General Notes:

MARK	ISSUE DATE	DESCRIPTION
BID	12/14/07	BID SET

Issue Log

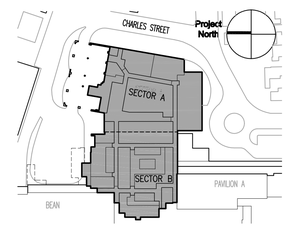

Key Plan

TRO Jung|Brannen
ARCHITECTURE INTERIOR DESIGN ENGINEERING MASTER PLANNING
22 Boston Wharf Road, Boston, Massachusetts 02210
Tel 617.502.9400 Fax 617.502.3402 www.trojungbrannen.com

Maine Medical Center
ED Expansion and Renovation
Portland, Maine MMC Project No. 21843

Drawing Title
CONSTRUCTION DETAILS NO. 3

Drawn By	FC	Commission No.	4696
Approved By	FC	Date Issued	12/14/07

Phase / Package Number	Sheet Number
	A517

Copyright © 2007 TRO Jung|Brannen
P:\Maine Medical\4696-Emerg...4696A517.dwg

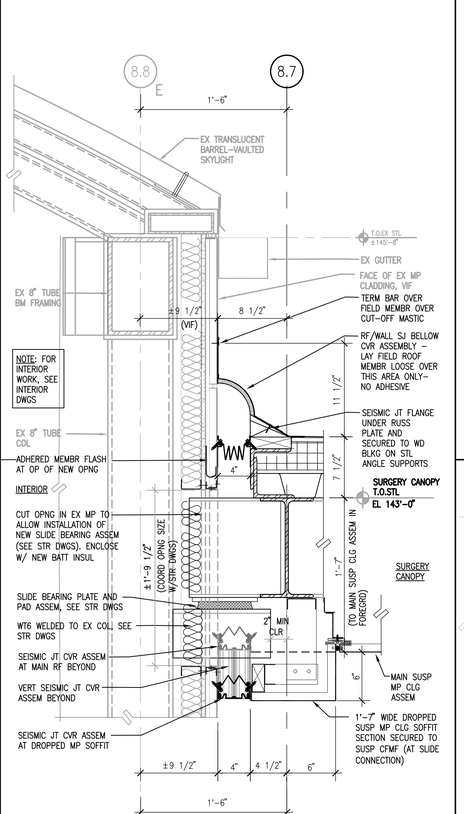

A4 SECTION DETAIL AT SURGERY CANOPY SEISMIC SLIDE BEARING CONNECTION
SCALE: 1 1/2" = 1'-0"

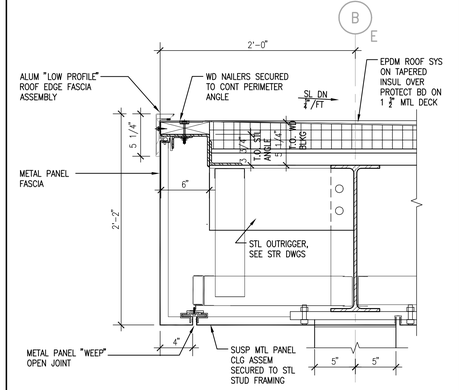

B3 SECTION DETAIL AT DIRECT ADMIT CANOPY METAL FASCIA
SCALE: 1 1/2" = 1'-0"

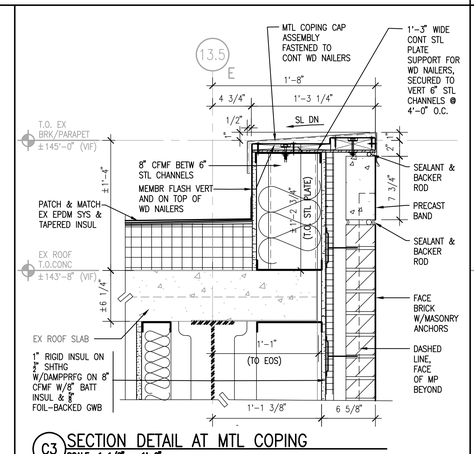

C3 SECTION DETAIL AT MTL COPING
SCALE: 1 1/2" = 1'-0"

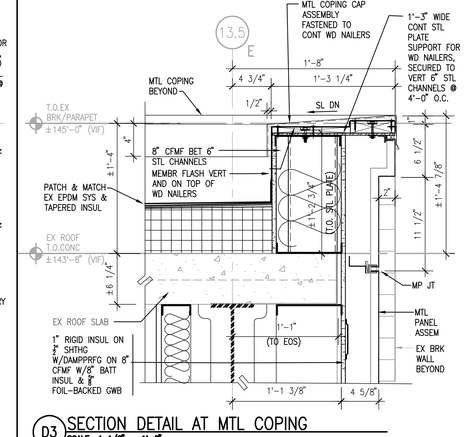

D3 SECTION DETAIL AT MTL COPING
SCALE: 1 1/2" = 1'-0"

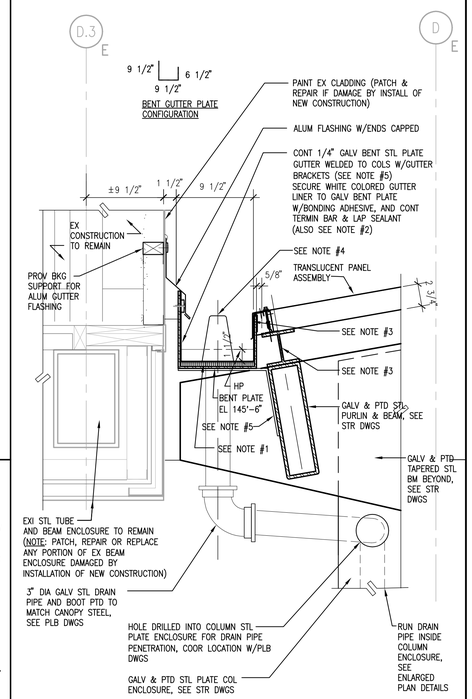

NOTES:

1) TAPERED RIGID INSULATION – MIN. 1/2" THK AT GUTTER DRAIN LOW PTS. AND 2" AT GUTTER HIGH PTS. GUTTER SLOPES 1/8"/FT. MIN.

2) SECURE CONT. TERMINATION BAR WITH SELF-TAPPING SCREWS

3) CONT FLASHING BY PANEL MFR. – LAP GUTTER 3" MIN.

4) ROOF DRAIN AT LOW PTS. – SEE ROOF PLAN FOR LOCATIONS

5) 6" WIDE BENT STL PLATE GUTTER BRACKETS EQ. SPACED BETWEEN COLS. AT 4' OC MAX. CONTINUOUSLY WELDED TO ADJACENT PERLINS AND UNDERSIDE OF GUTTER

E4 SECTION DETAIL AT ED CANOPY GUTTER
SCALE: 1 1/2" = 1'-0"

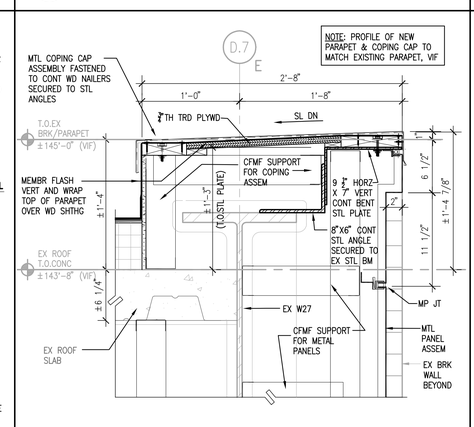

B4 SECTION DETAIL AT DIRECT ADMIT CANOPY
SCALE: 1 1/2" = 1'-0"

C4 SECTION DETAIL AT CAFE/ROOF PARAPET
SCALE: 1 1/2" = 1'-0"

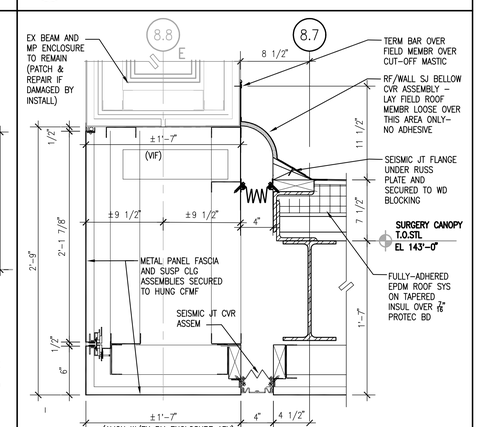

D4 SECTION DETAIL AT ED CANOPY
SCALE: 1 1/2" = 1'-0"