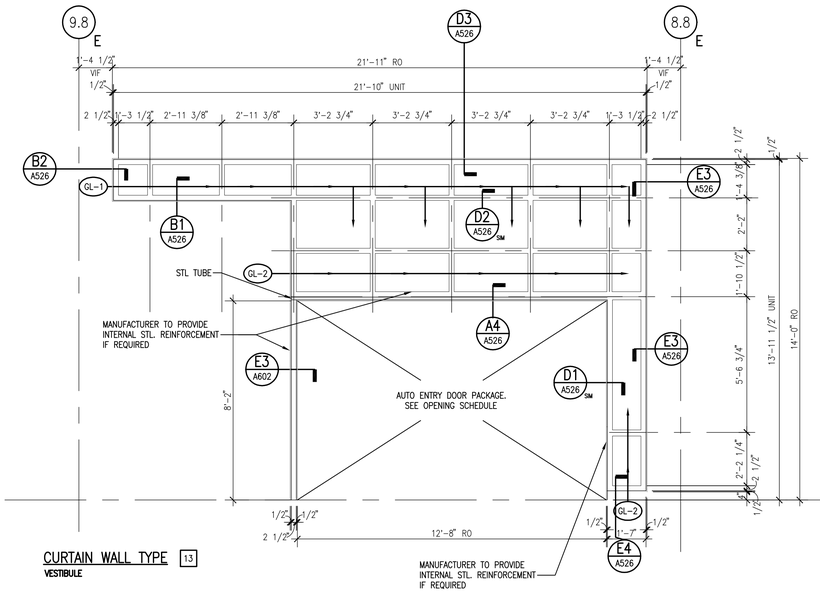

CURTAIN WALL TYPE 13
VESTIBULE

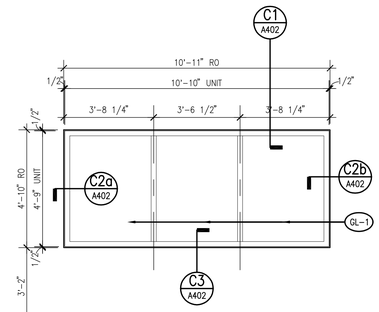

CURTAIN WALL TYPE 11
NORTH ELEVATION

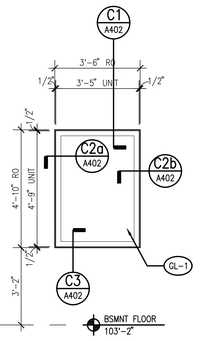

CURTAIN WALL TYPE 12
NORTH ELEVATION

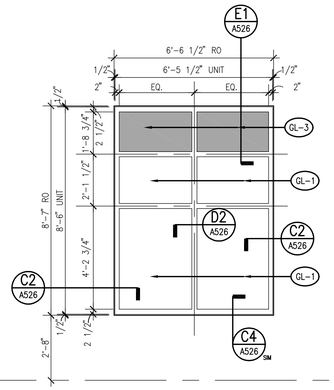

CURTAIN WALL TYPE 4
NORTH ELEVATION

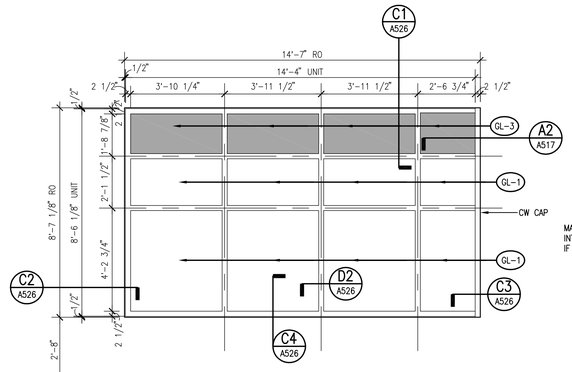

CURTAIN WALL TYPE 5
EAST ELEVATION

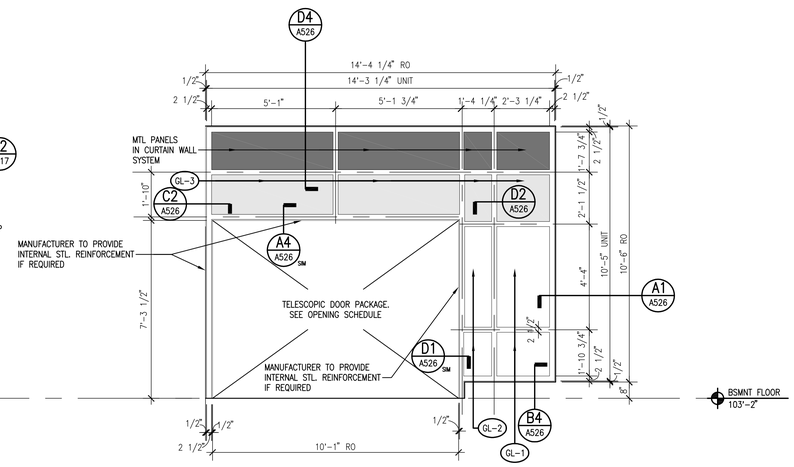

CURTAIN WALL TYPE 6
EAST ELEVATION

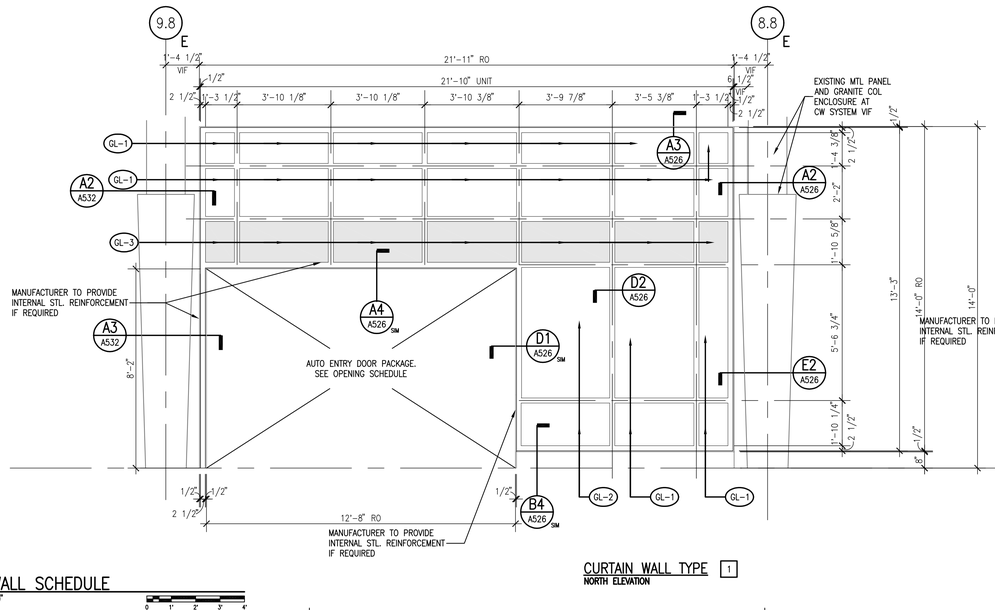

CURTAIN WALL TYPE 1
NORTH ELEVATION

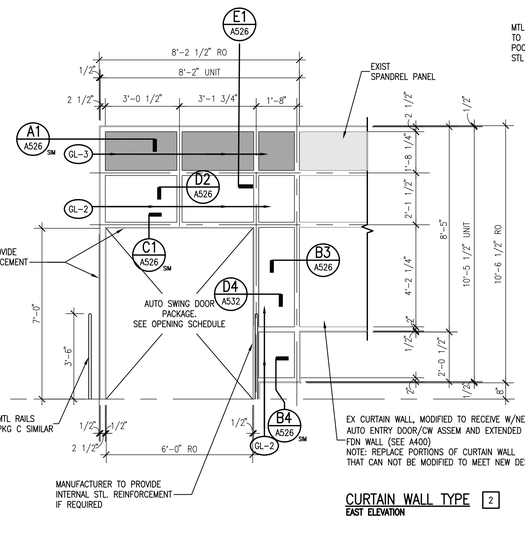

CURTAIN WALL TYPE 2
EAST ELEVATION

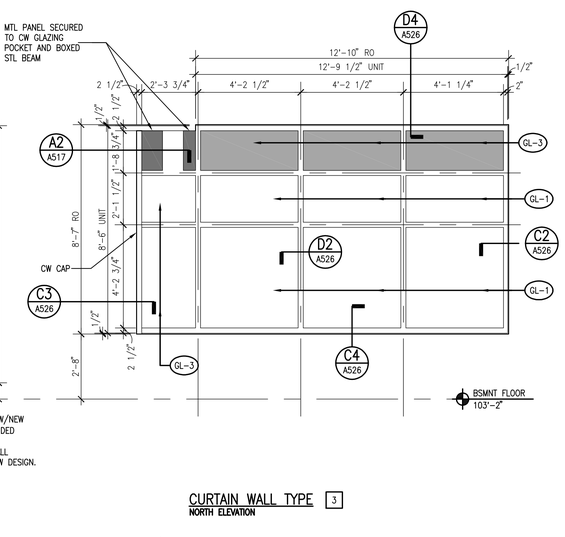

CURTAIN WALL TYPE 3
NORTH ELEVATION

C4 CURTAIN WALL SCHEDULE
SCALE: 3/8" = 1'-0"

0 1' 2' 3' 4'

General Notes:

MARK	ISSUE DATE	DESCRIPTION
BID	12/14/07	BID SET

Issue Log

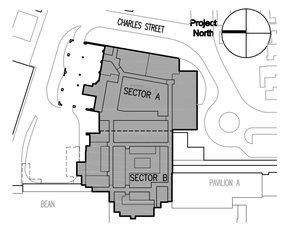

Key Plan

TRO Jung|Brannen
ARCHITECTURE INTERIOR DESIGN ENGINEERING MASTER PLANNING
22 Boston Wharf Road, Boston, Massachusetts 02210
Tel 617.502.9400 Fax 617.502.3402 www.trojungbrannen.com

Maine Medical Center
ED Expansion and Renovation
Portland, Maine MMC Project No. 21843

Drawing Title
CURTAIN WALL SCHEDULE

Drawn By	KFEC	Commission No.	4696
Approved By	JV	Date Issued	12/14/07

Phase / Package Number	Sheet Number
	A525

Copyright © 2007 TRO Jung|Brannen
P:\Maine Medical\4696-Emerg...4696A525.dwg