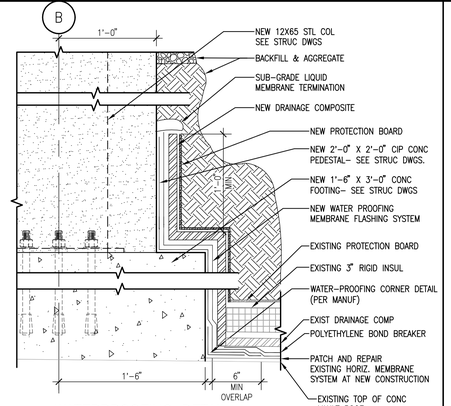

WATERPROOFING DETAIL AT VAULT ROOF

A1 SCALE: 1-1/2" = 1'-0"

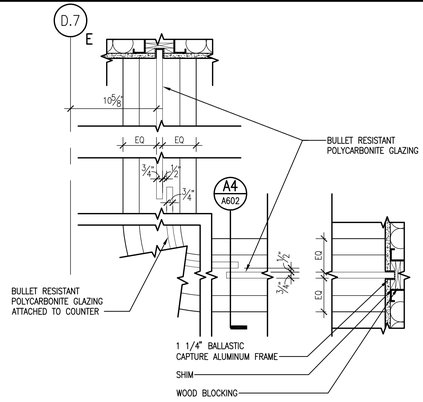

BULLET RESISTANT GLAZING TRANSACTION DETAIL AT SECURITY BOOTH

B1 SCALE: 1-1/2" = 1'-0"

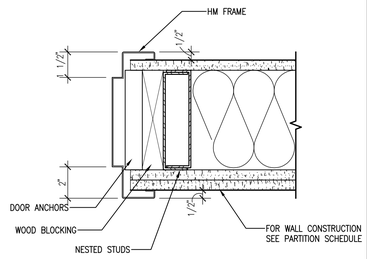

DOOR JAMB AT SECURITY BOOTH

C1 SCALE: 3" = 1'-0"

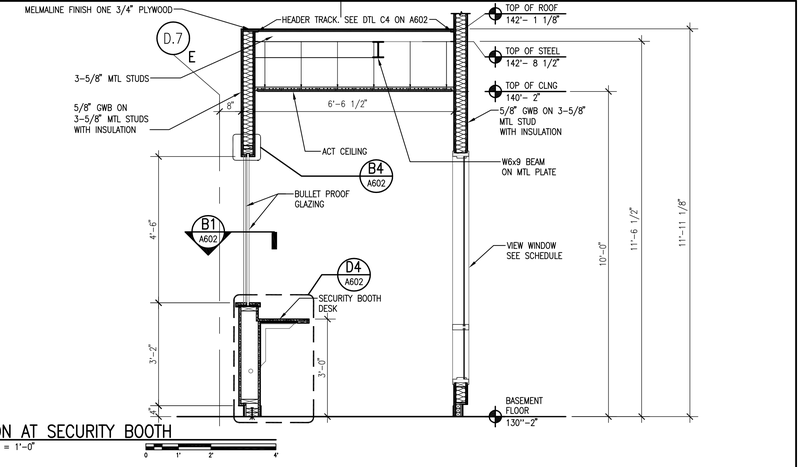

SECTION AT SECURITY BOOTH

D1 SCALE: 1/2" = 1'-0"

General Notes:

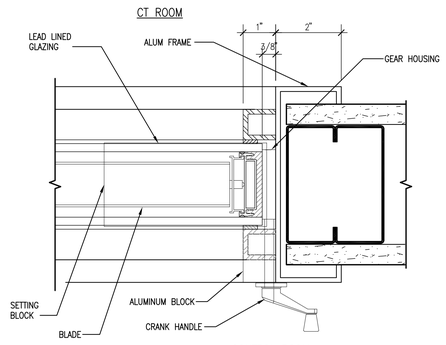

INTEGRAL BLIND JAMB DETAIL AT CONTROL ROOM

A2 SCALE: 6" = 1'-0"

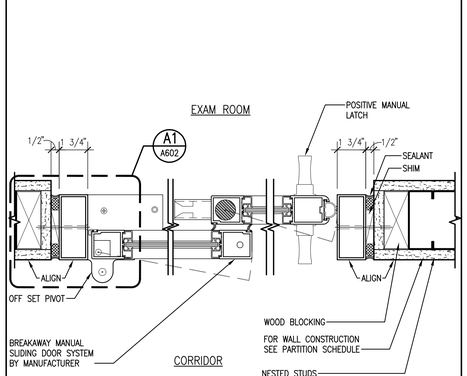

BREAKAWAY DOOR JAMB DETAIL

B2 SCALE: 3" = 1'-0"

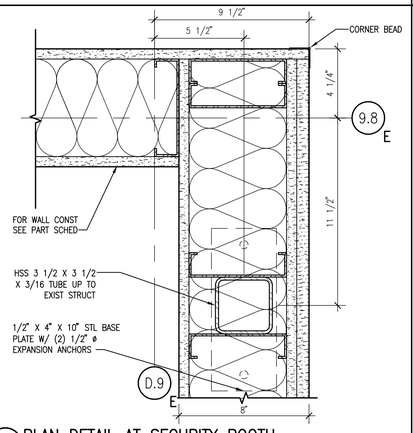

PLAN DETAIL AT SECURITY BOOTH

C2 SCALE: 3" = 1'-0"

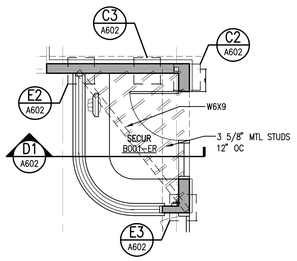

ENLARGED PLAN OF SECURITY BOOTH

D2 SCALE: 1/4" = 1'-0"

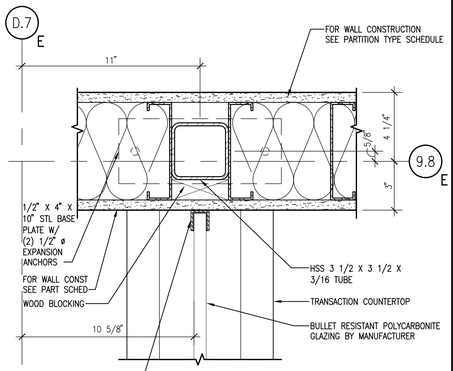

PLAN DETAIL AT SECURITY BOOTH

E2 SCALE: 3" = 1'-0"

MARK	ISSUE DATE	DESCRIPTION
BID	12/14/07	BID SET

Issue Log

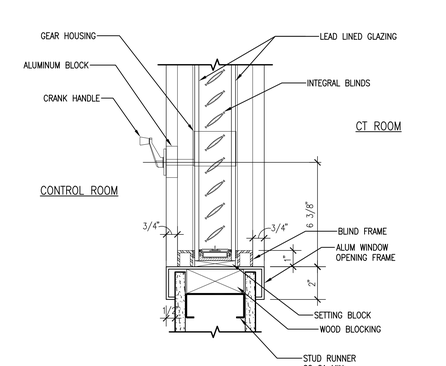

INTEGRAL BLIND SECTION DETAIL AT CONTROL ROOM

A3 SCALE: 3" = 1'-0"

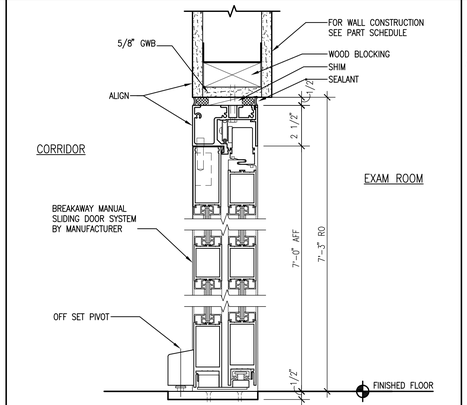

BREAKAWAY DOOR HEAD AND SILL DETAIL

B3 SCALE: 3" = 1'-0"

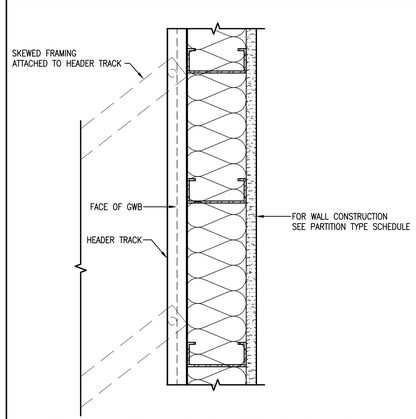

PLAN DETAIL AT SECURITY BOOTH CEILING

C3 SCALE: 3" = 1'-0"

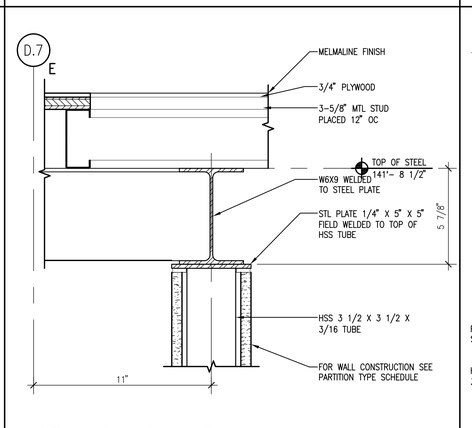

SECTION AT SECURITY BOOTH

D3 SCALE: 3" = 1'-0"

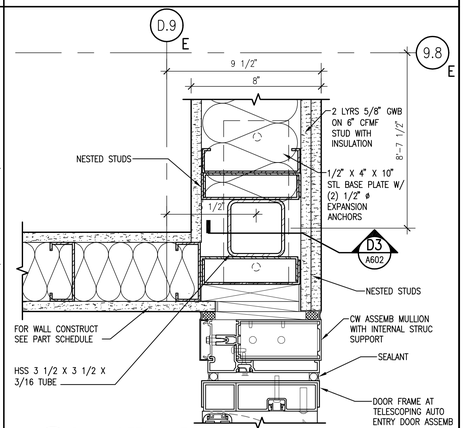

PLAN DETAIL AT SECURITY BOOTH

E3 SCALE: 3" = 1'-0"

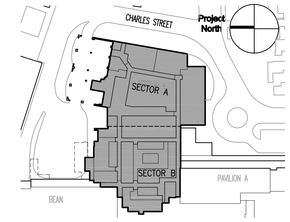

Key Plan

TRO Jung|Brannen

ARCHITECTURE INTERIOR DESIGN ENGINEERING MASTER PLANNING

22 Boston Wharf Road, Boston, Massachusetts 02210

Tel 617.502.9400 Fax 617.502.3402 www.trojungbrannen.com

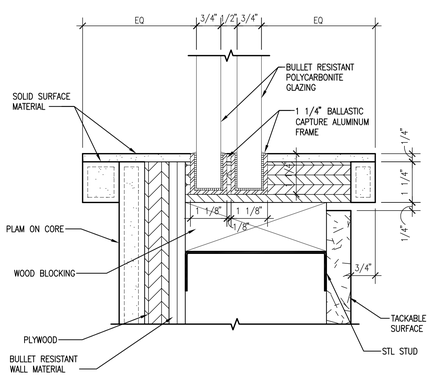

SECTION AT BULLET RESISTANT GLAZING

A4 SCALE: 6" = 1'-0"

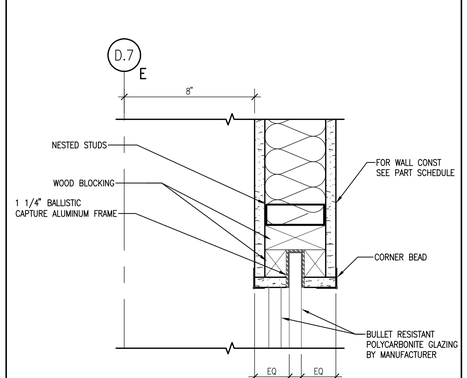

BULLET RESISTANT GLAZING HEAD DETAIL

B4 SCALE: 3" = 1'-0"

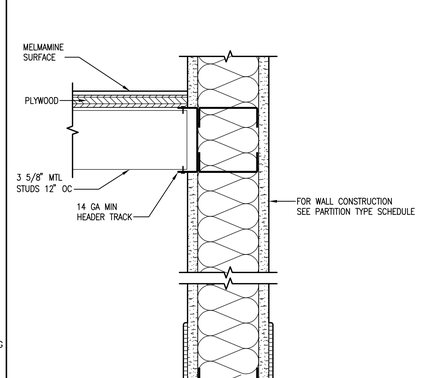

SECTION AT SECURITY BOOTH CEILING

C4 SCALE: 3" = 1'-0"

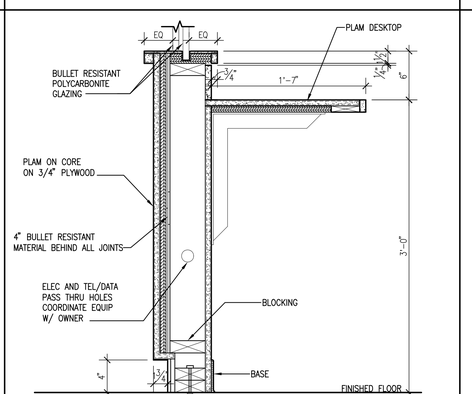

SECURITY BOOTH DESK DETAIL

D4 SCALE: 1-1/2" = 1'-0"

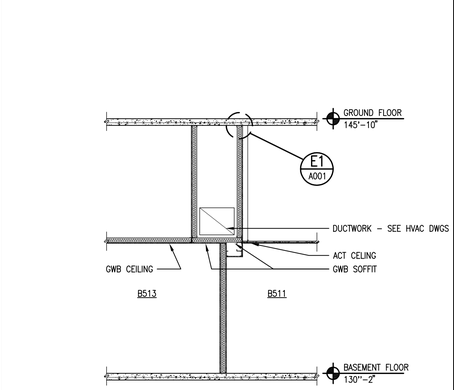

SECTION AT ISOLATION ROOM

E4 SCALE: 1/4" = 1'-0"

Maine Medical Center

ED Expansion and Renovation

Portland, Maine MMC Project No. 21843

Drawing Title

MISCELLANEOUS DETAILS NO. 3

Drawing Scale			
Drawn By	KC	Commission No.	4696
Approved By	JV	Date Issued	12/14/07

Phase / Package Number	Sheet Number
	A602

Copyright © 2007 TRO Jung|Brannen

P:\Maine Medical\4696-Emerg...4696A602.dwg