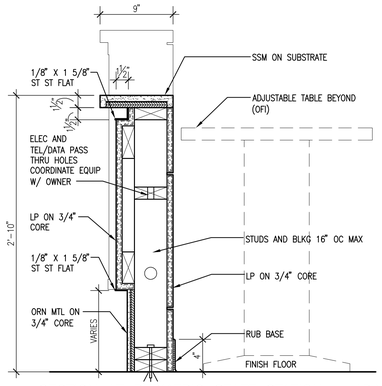

A1 SECTION AT PEDIATRIC STAFF STATION – ADA HT AT ADJUSTABLE TABLE
SCALE: 1 1/2" = 1'-0"

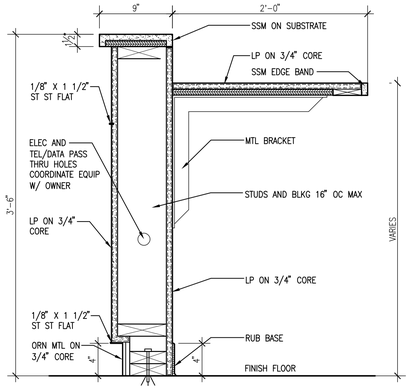

B1 SECTION AT STAFF STATION – LP
SCALE: 1 1/2" = 1'-0"

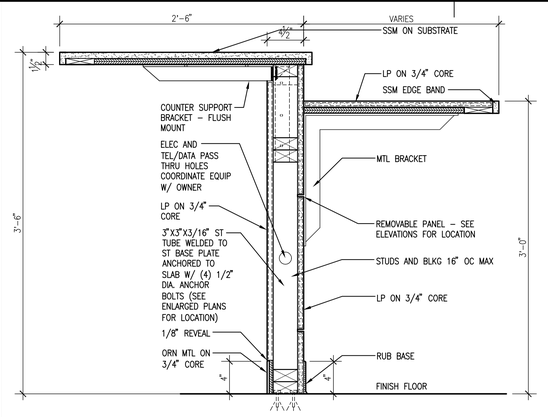

C1 SECTION AT STAFF STATION
SCALE: 1 1/2" = 1'-0"

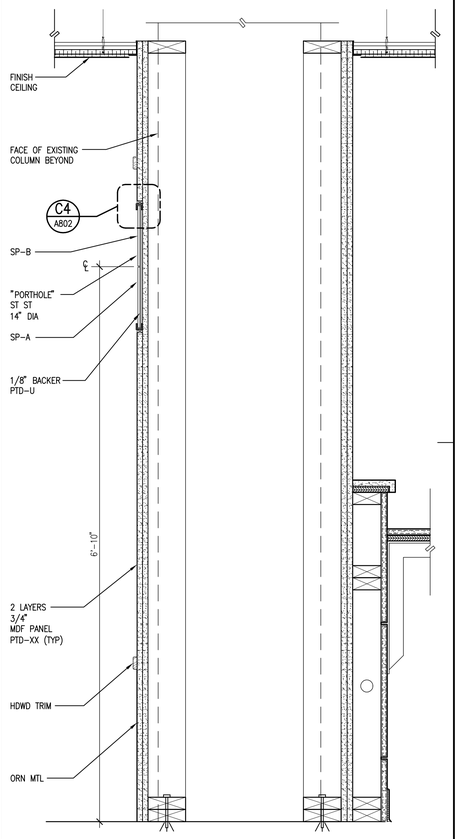

E2 SECTION @ PEDIATRIC COLUMN ENCLOSURE
SCALE: 1 1/2" = 1'-0"

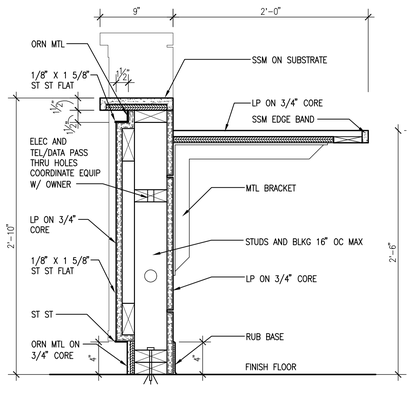

A2 SECTION AT STAFF STATION – ADA HT
SCALE: 1 1/2" = 1'-0"

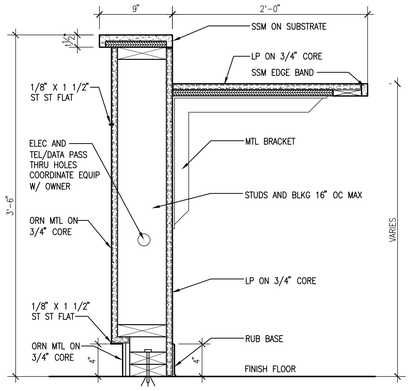

B2 SECTION AT STAFF STATION – ORN MTL
SCALE: 1 1/2" = 1'-0"

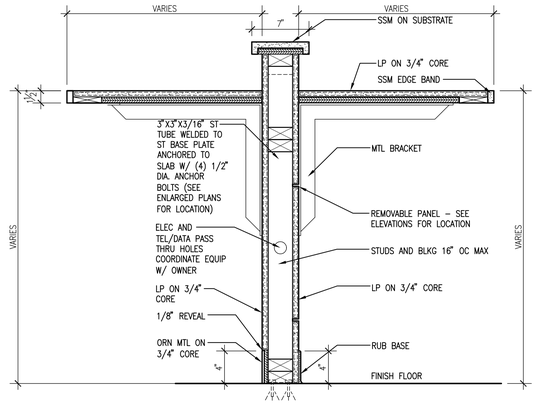

C2 SECTION AT STAFF STATION
SCALE: 1 1/2" = 1'-0"

General Notes:

MARK	ISSUE DATE	DESCRIPTION
BID	12/14/07	BID SET

Issue Log

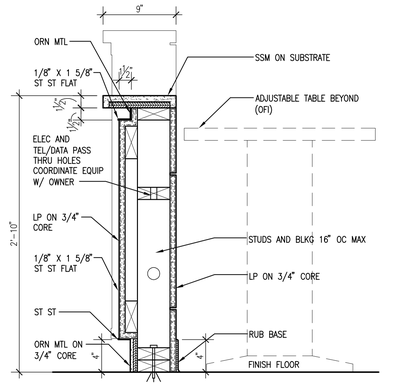

A3 SECTION AT STAFF STATION – ADA HT AT ADJUSTABLE TABLE
SCALE: 1 1/2" = 1'-0"

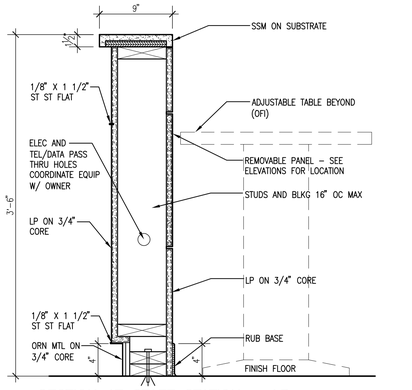

B3 SECTION AT STAFF STATION – LP AT ADJUSTABLE TABLE
SCALE: 1 1/2" = 1'-0"

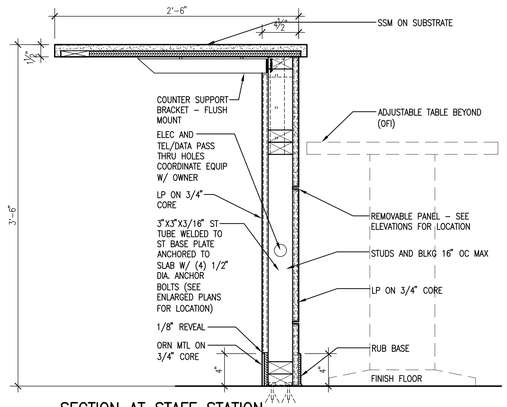

C1 SECTION AT STAFF STATION AT ADJUSTABLE TABLE
SCALE: 1 1/2" = 1'-0"

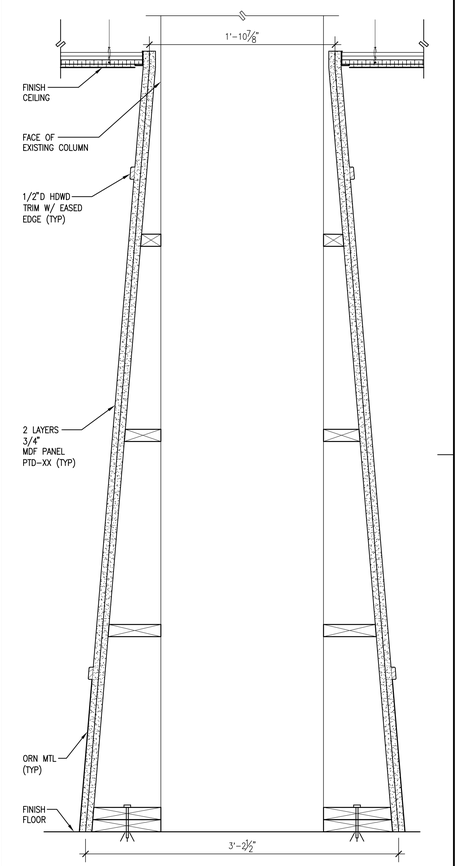

E4 SECTION @ PEDIATRIC COLUMN ENCLOSURE
SCALE: 1 1/2" = 1'-0"

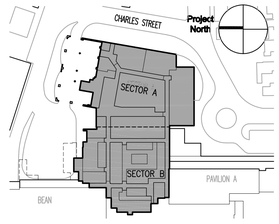

Key Plan

TRO Jung|Brannen
ARCHITECTURE INTERIOR DESIGN ENGINEERING MASTER PLANNING
22 Boston Wharf Road, Boston, Massachusetts 02210
Tel 617.502.9400 Fax 617.502.3402 www.trojungbrannen.com

Maine Medical Center
ED Expansion and Renovation
Portland, Maine MMC Project No. 21843

Drawing Title
MISC CASEWORK DETAILS

Drawing Scale			
Drawn By	JEM	Commission No.	4696
Approved By	AF	Date Issued	12/14/07

Phase / Package Number	Sheet Number
	A802

Copyright © 2007 TRO Jung|Brannen
P:\Maine Medical\4696-Emerg...4696A802.dwg

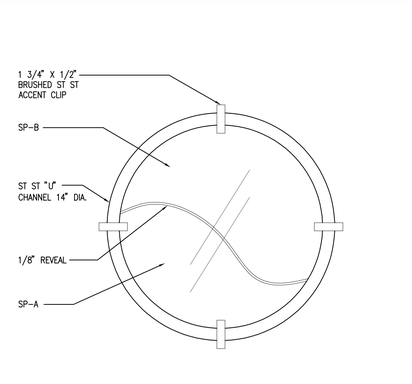

A4 WOOD FRAMED BORROWED LIGHT AT PEDIATRIC WAITING
SCALE: 1 1/2" = 1'-0"

B4 "PORTHOLE" DETAIL
SCALE: 3" = 1'-0"

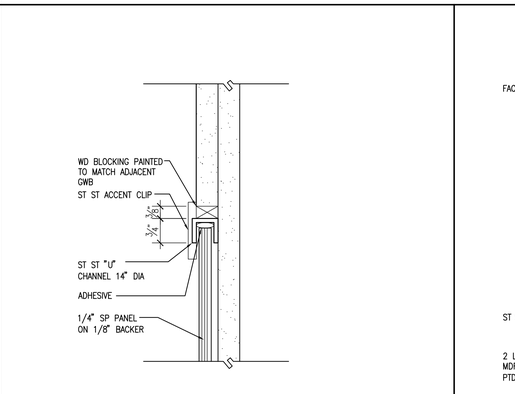

C4 DETAIL @ "PORTHOLE"
SCALE: 6" = 1'-0"

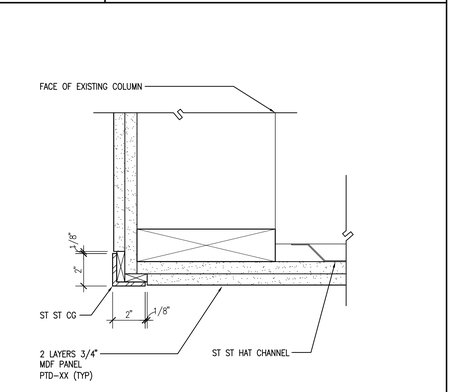

D4 SECTION @ PEDIATRIC COLUMN ENCLOSURE
SCALE: 3" = 1'-0"