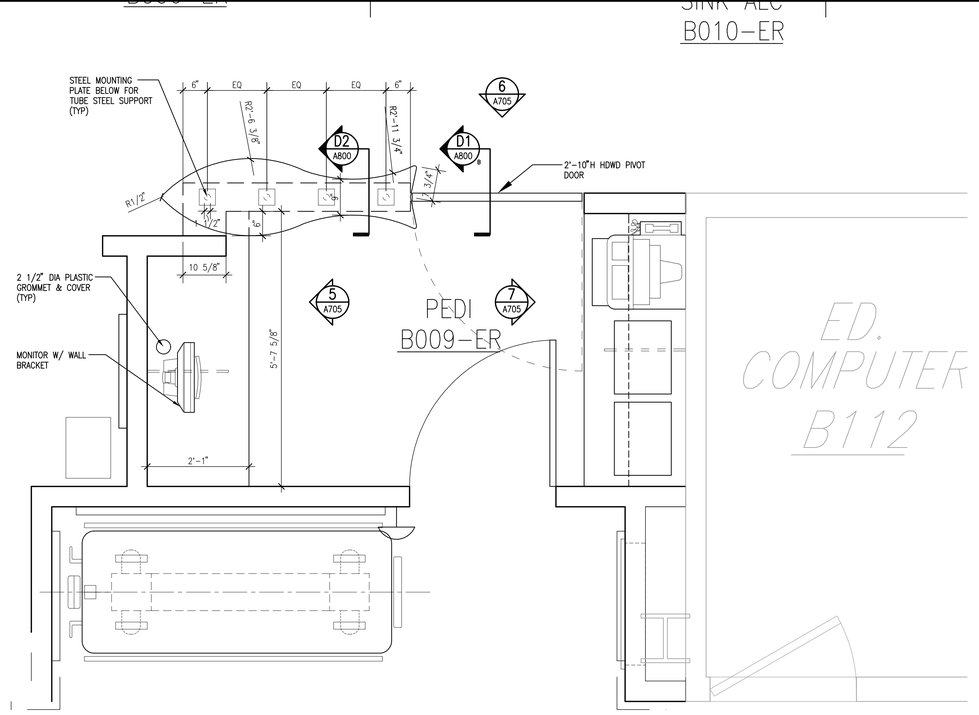

1 PEDIATRIC REGIST B005-ER
SCALE: 3/4" = 1'-0"

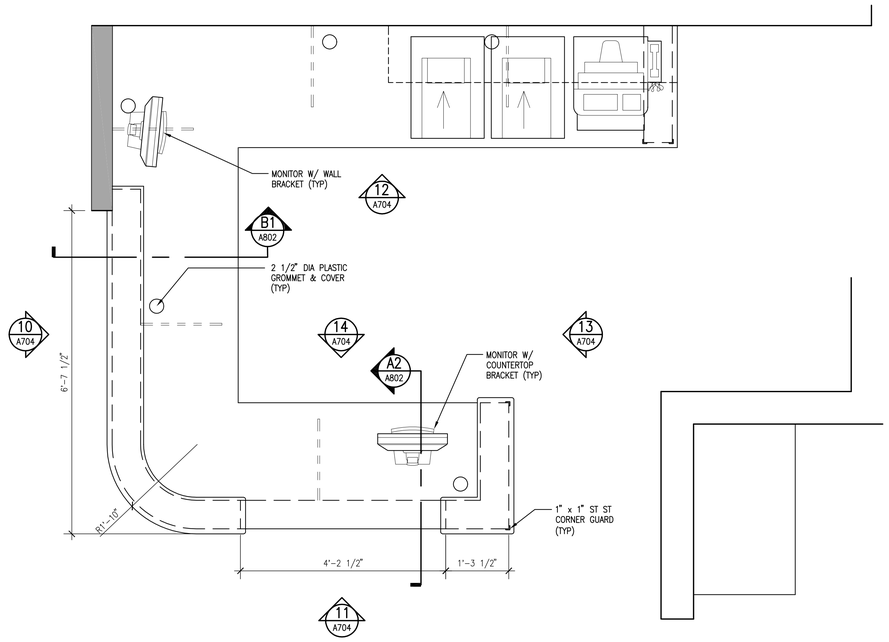

2 ENLARGED PLAN – RECEPTION #B415-ER
SCALE: 3/4" = 1'-0"

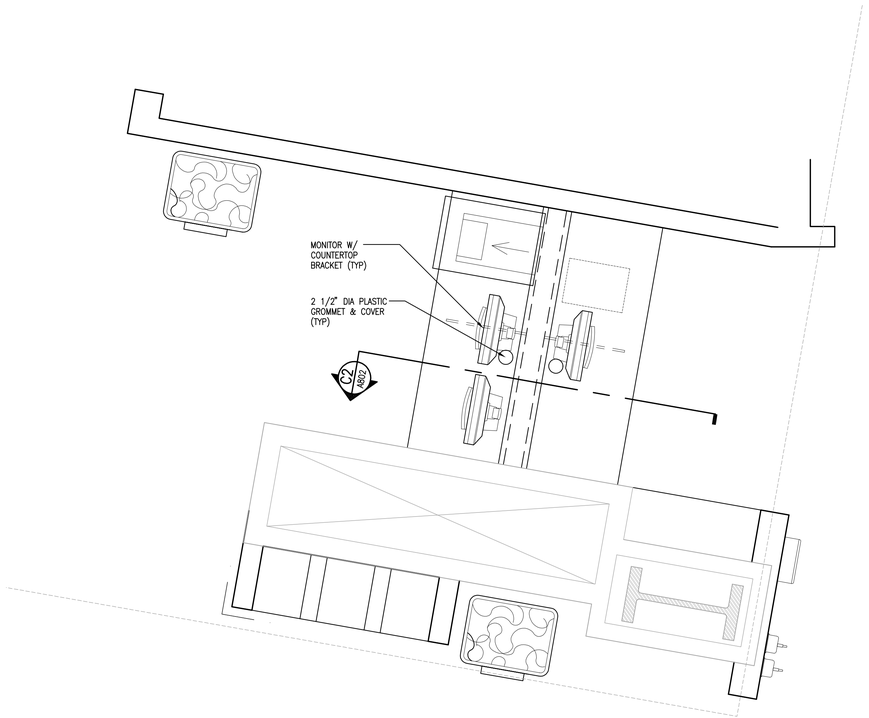

3 ENLARGED PLAN – STAFF STATION #B562-ER/B559-ER
SCALE: 3/4" = 1'-0"

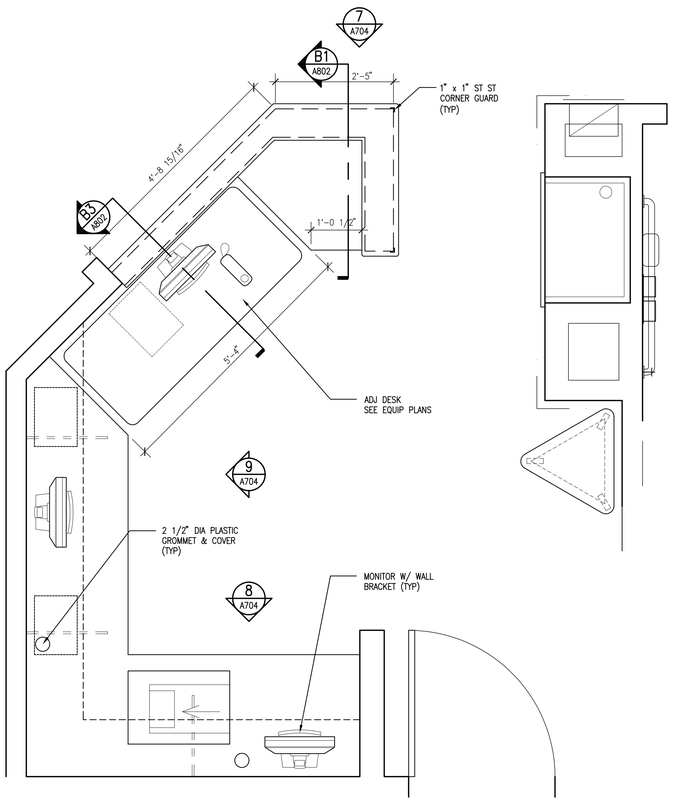

3 ENLARGED PLAN – STAFF STATION #B305-ER
SCALE: 3/4" = 1'-0"

General Notes:

MARK	ISSUE DATE	DESCRIPTION
BID	12/14/07	BID SET

Issue Log

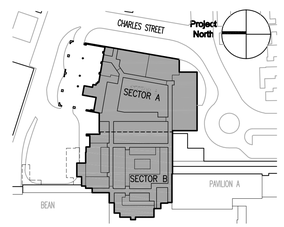

Key Plan

TRO Jung|Brannen
ARCHITECTURE INTERIOR DESIGN ENGINEERING MASTER PLANNING
22 Boston Wharf Road, Boston, Massachusetts 02210
Tel 617.502.9400 Fax 617.502.3402 www.trojungbrannen.com

Maine Medical Center
ED Expansion and Renovation
Portland, Maine MMC Project No. 21843

Drawing Title
MISCELLANEOUS CASEWORK ENLARGED PLANS

Drawn By	JET	Commission No.	4696
Approved By	AF	Date Issued	12/14/07

Phase / Package Number	Sheet Number
	A804

Copyright © 2007 TRO Jung|Brannen P:\Maine Medical\4696-Emerg...4696A804.dwg