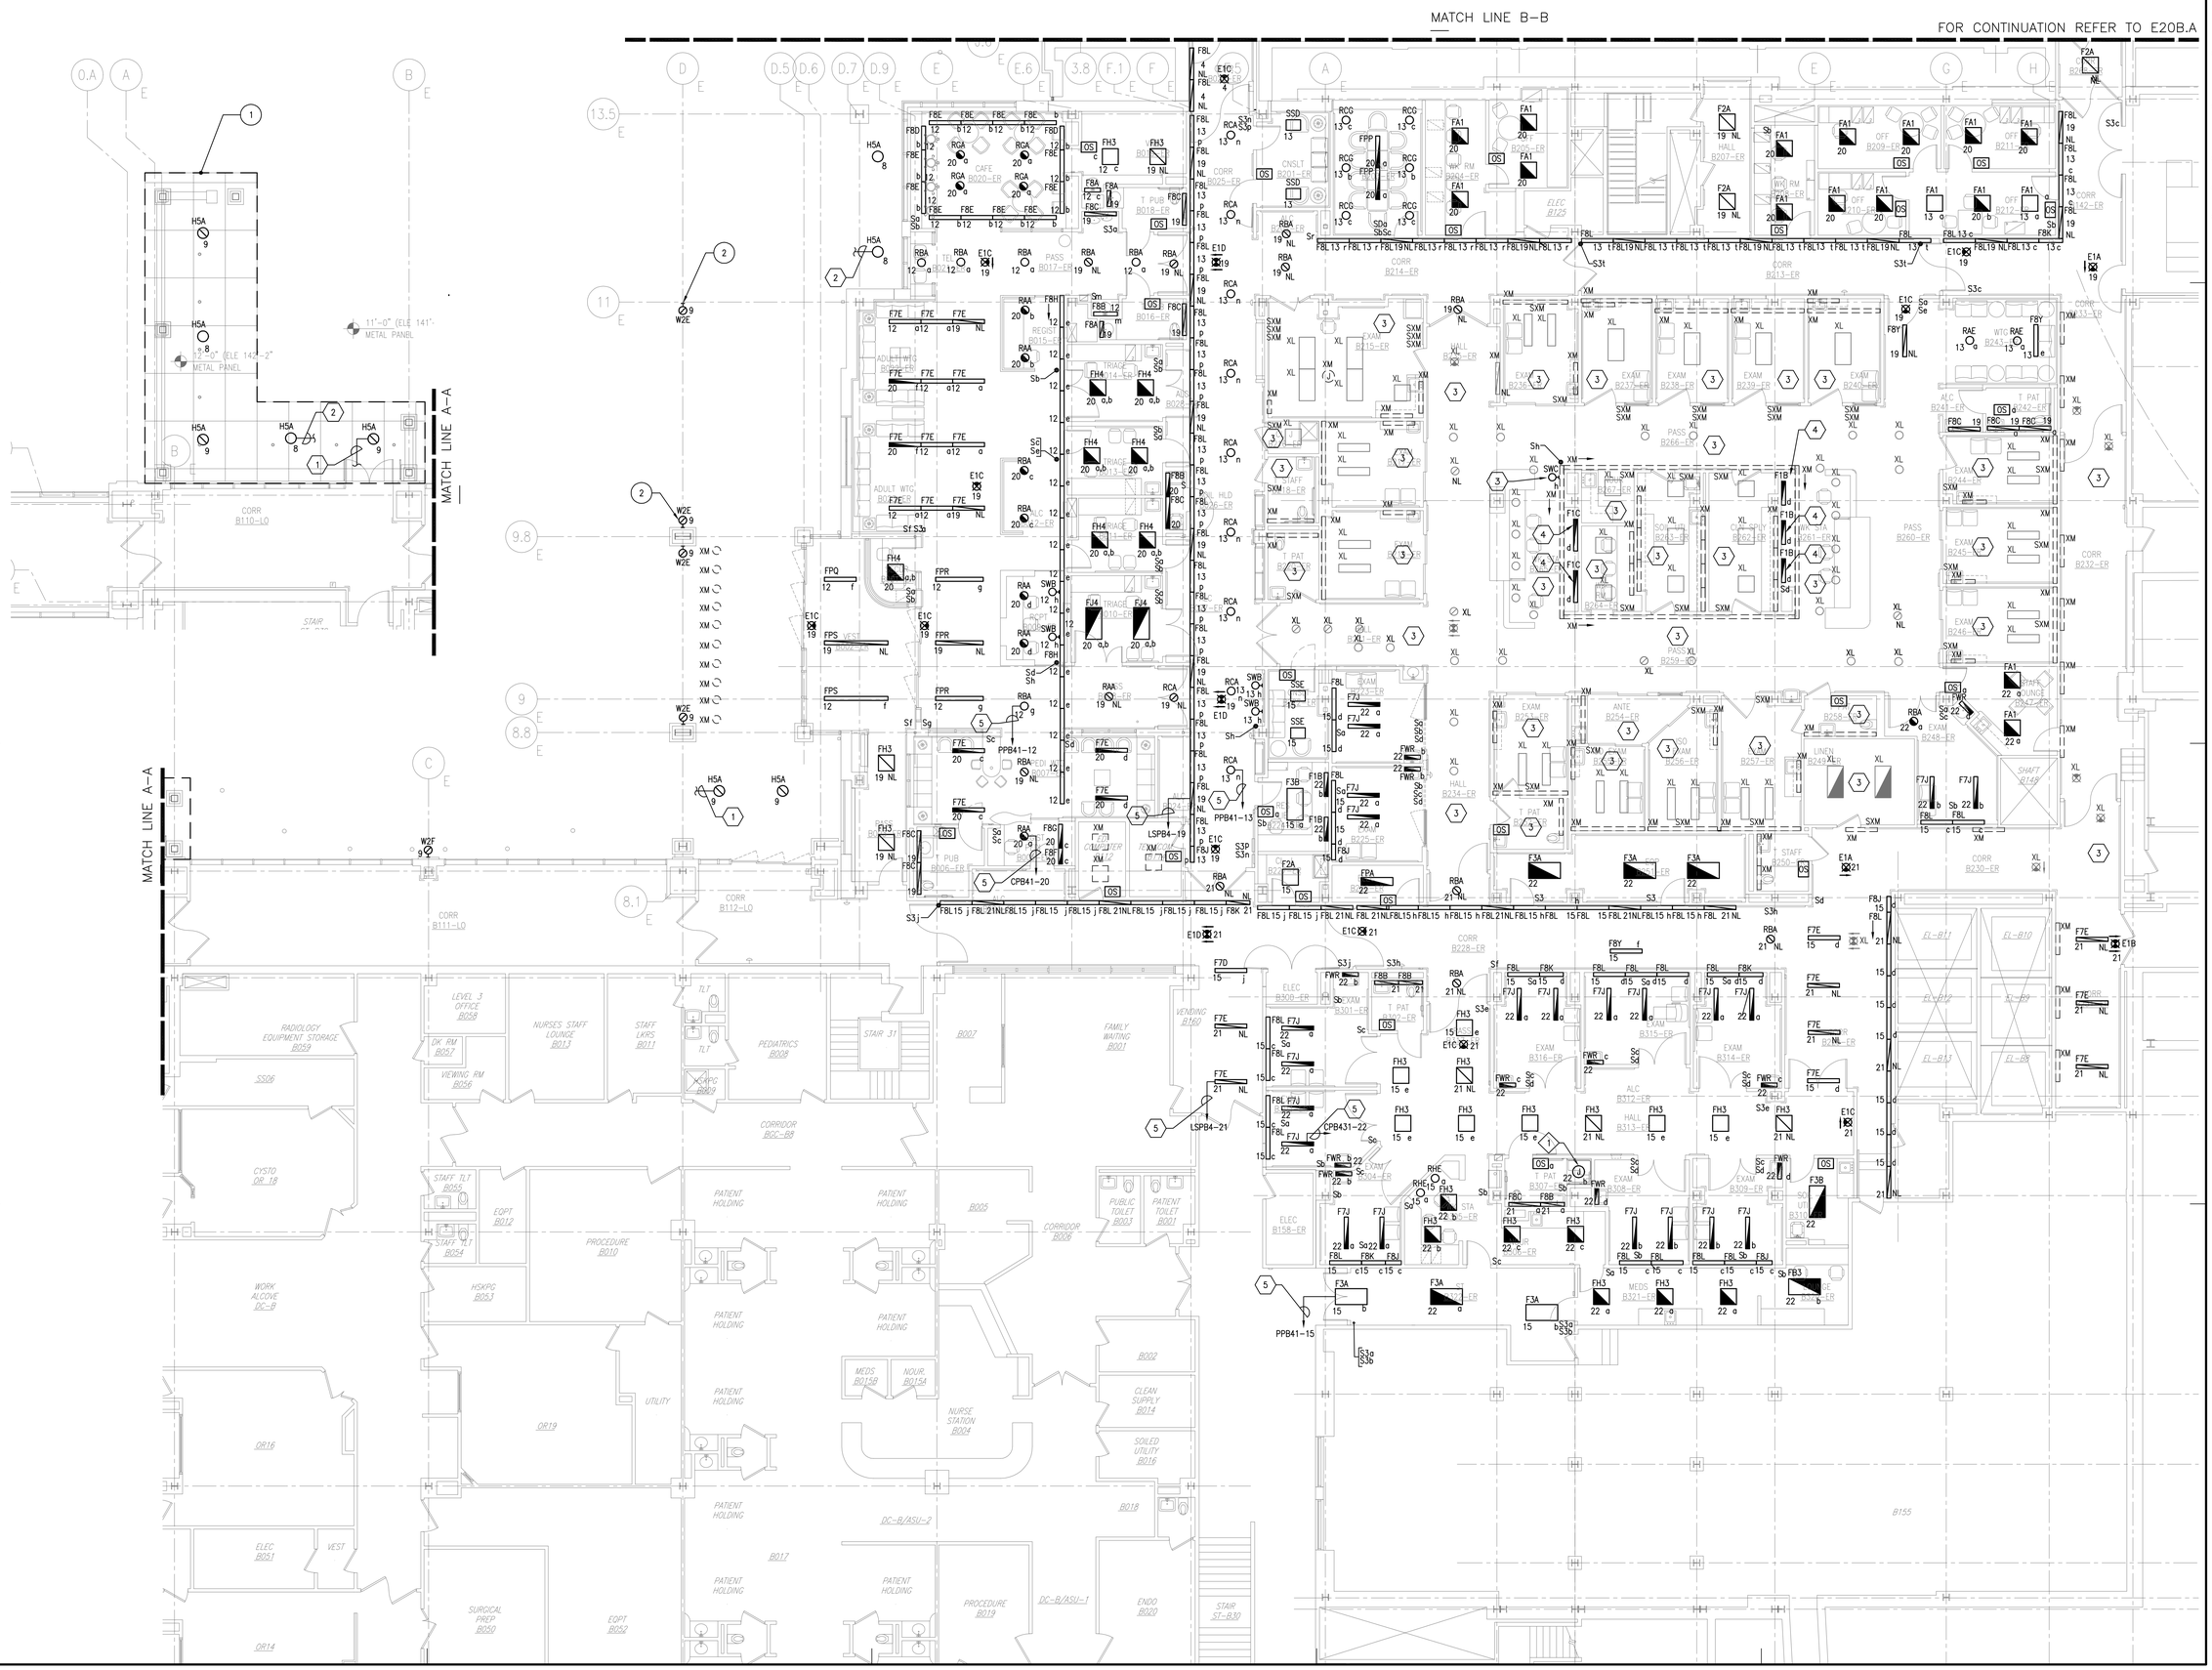


**General Notes:**

## DRAWING NOTES:

1. ALTERNATE #7 SHALL INCLUDE LIGHTING AND ASSOCIATED BRANCH CIRCUIT WIRING FOR THE FIXTURES INDICATED IN THIS AREA.
2. ALTERNATE #2 SHALL INCLUDE LIGHTING AND ASSOCIATED BRANCH CIRCUIT WIRING FOR THE FIXTURE INDICATED.

## EQUIPMENT NOTES:

1. CRITICAL POWER CONNECTION TO SHOWER LIGHT FURNISHED BY DIVISION 15 AND INSTALLED BY ELECTRICAL CONTRACTOR.

## BRANCH CIRCUIT NOTES:

1. TIE INTO EXISTING EXTERIOR WALL MOUNTED LIGHTING FIXTURE CIRCUIT (LS4B–9) WHICH IS CONTROLLED BY EXISTING EXTERIOR LIGHTING CONTROL CONTACTOR LC–2 INSTALLED UNDER "PACKAGE F". REFER TO DRAWING E20B.A FOR LOCATION.
2. TIE INTO EXISTING EXTERIOR WALL MOUNTED LIGHTING FIXTURE CIRCUIT (NP4B–8) WHICH IS CONTROLLED BY EXISTING EXTERIOR LIGHTING CONTROL CONTACTOR LC–1 INSTALLED UNDER "PACKAGE F". REFER TO DRAWING E20B.A FOR LOCATION.
3. RECONNECT RELOCATED LIGHTING TO EXISTING CIRCUIT THAT SERVED THIS AREA PRIOR TO THE DEMOLITION.
4. UTILIZE EXISTING TASK LIGHT CIRCUIT FOR CONNECTION TO NEW LIGHTING INDICATED.
5. UTILIZE EXISTING 1P–20A SPARE CIRCUIT BREAKER IN PANEL NOTED ON HOMERUN.

| MARK | ISSUE DATE | DESCRIPTION |
|---|---|---|
| BID | 12/14/07 | BID SET |

**Issue Log**




**Key Plan**

TRO Jung|Brannen

ARCHITECTURE INTERIOR DESIGN ENGINEERING MASTER PLANNING

22 Boston Wharf Road, Boston, Massachusetts 02210

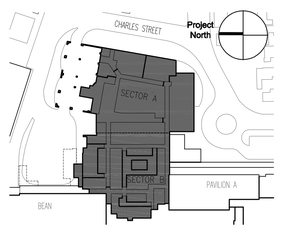Tel 617.502.9400 Fax 617.502.3402 www.trojungbrannen.com

Maine Medical Center

ED Expansion and Renovation

Portland, Maine MMC Project No. 21843

Drawing Title

# ELECTRICAL BASEMENT FLOOR LIGHTING PLAN

| | | | |
|---|---|---|---|
| Drawn By | AB | Commission No. | 4696 |
| Approved By | KG | Date Issued | 12/14/07 |

| Phase / Package Number | Sheet Number |
|---|---|
| | E20B.B |

Copyright © 2007 TRO Jung|Brannen

4696EPF–00B–LTG–96