General Notes:

1. ALL WORK FOR THIS NEW SNOW MELT SYSTEM SHALL BE BID UNDER ADD ALTERNATE NO. 10.

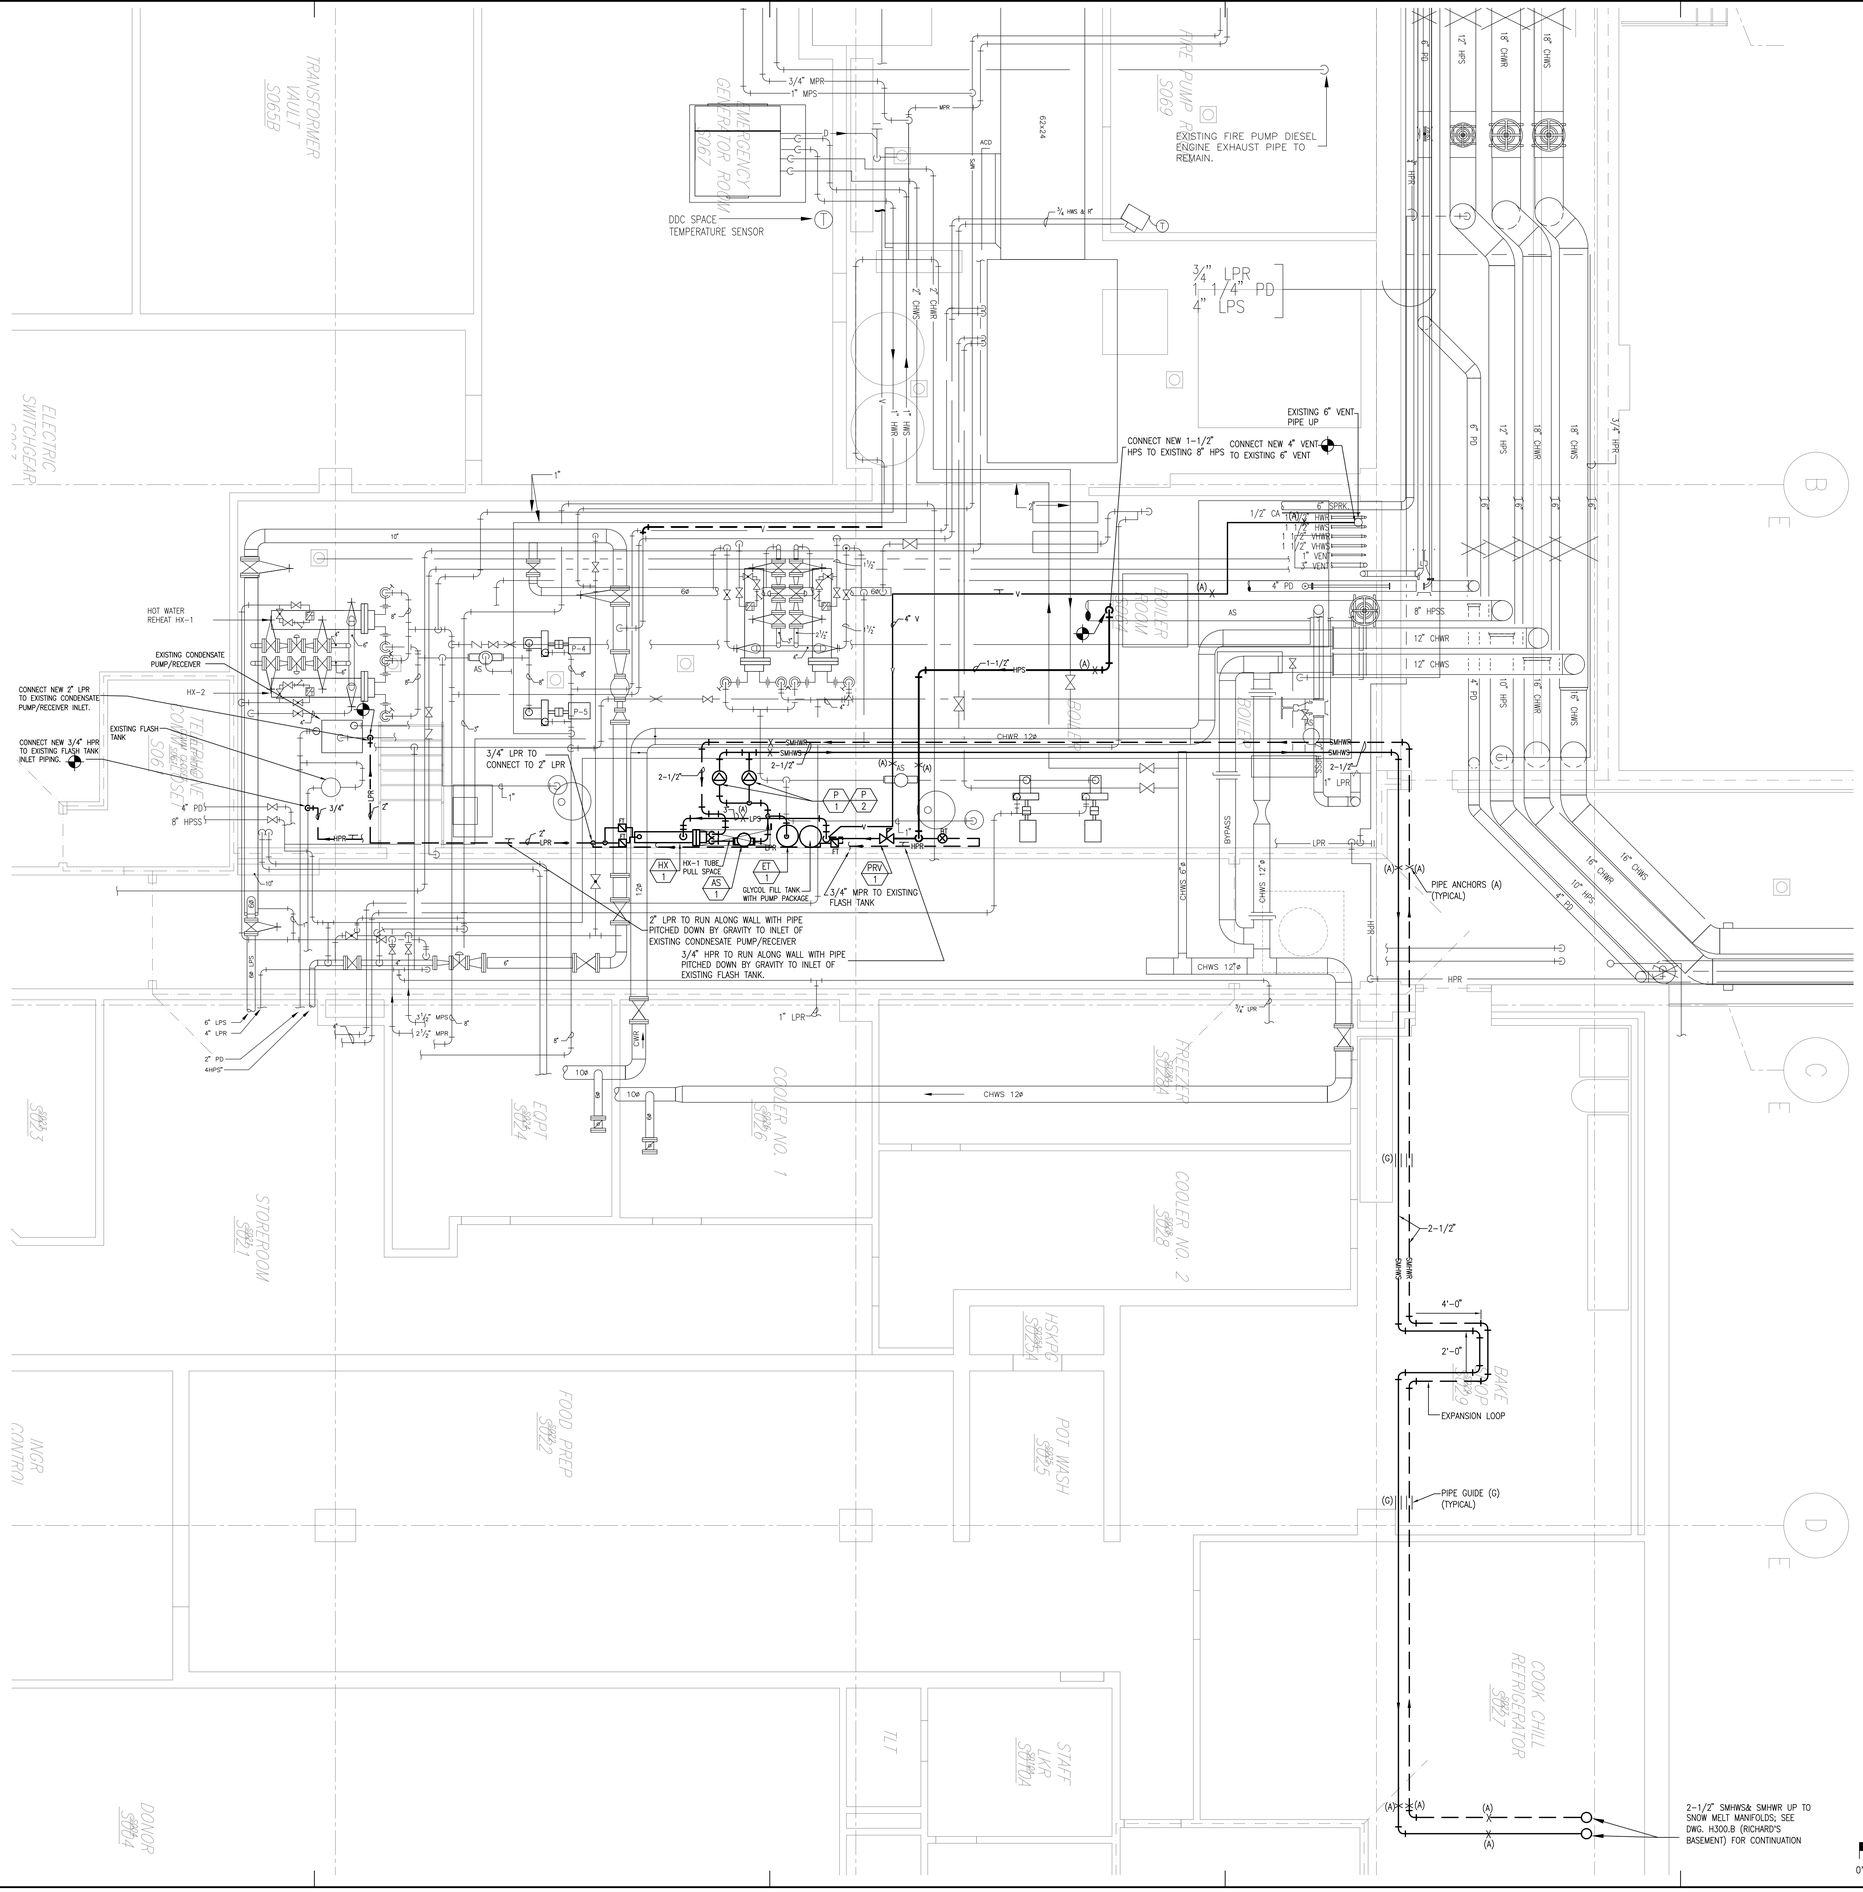

SUB-BASEMENT PART PLAN

SCALE: 1/4"=1'-0"

MARK	ISSUE DATE	DESCRIPTION
A1	01/10/08	ADDENDUM NO. 1

Issue Log

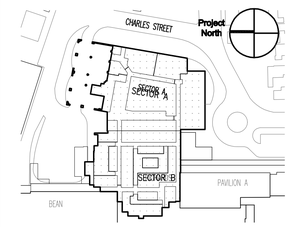

Key Plan

TRO Jung|Brannen

ARCHITECTURE INTERIOR DESIGN ENGINEERING MASTER PLANNING

22 Boston Wharf Road, Boston, Massachusetts 02210

Tel 617.502.9400 Fax 617.502.3402 www.trojungbrannen.com

Maine Medical Center

ED Expansion and Renovation

Portland, Maine MMC Project No. 21843

Drawing Title

HVAC SUB-BASEMENT (BEAN BUILING) PART PLAN PIPING

Drawn By		Commission No.	4696
Approved By		Date Issued	12/14/07

Phase / Package Number	Sheet Number
	H301

Copyright © 2007 TRO Jung|Brannen