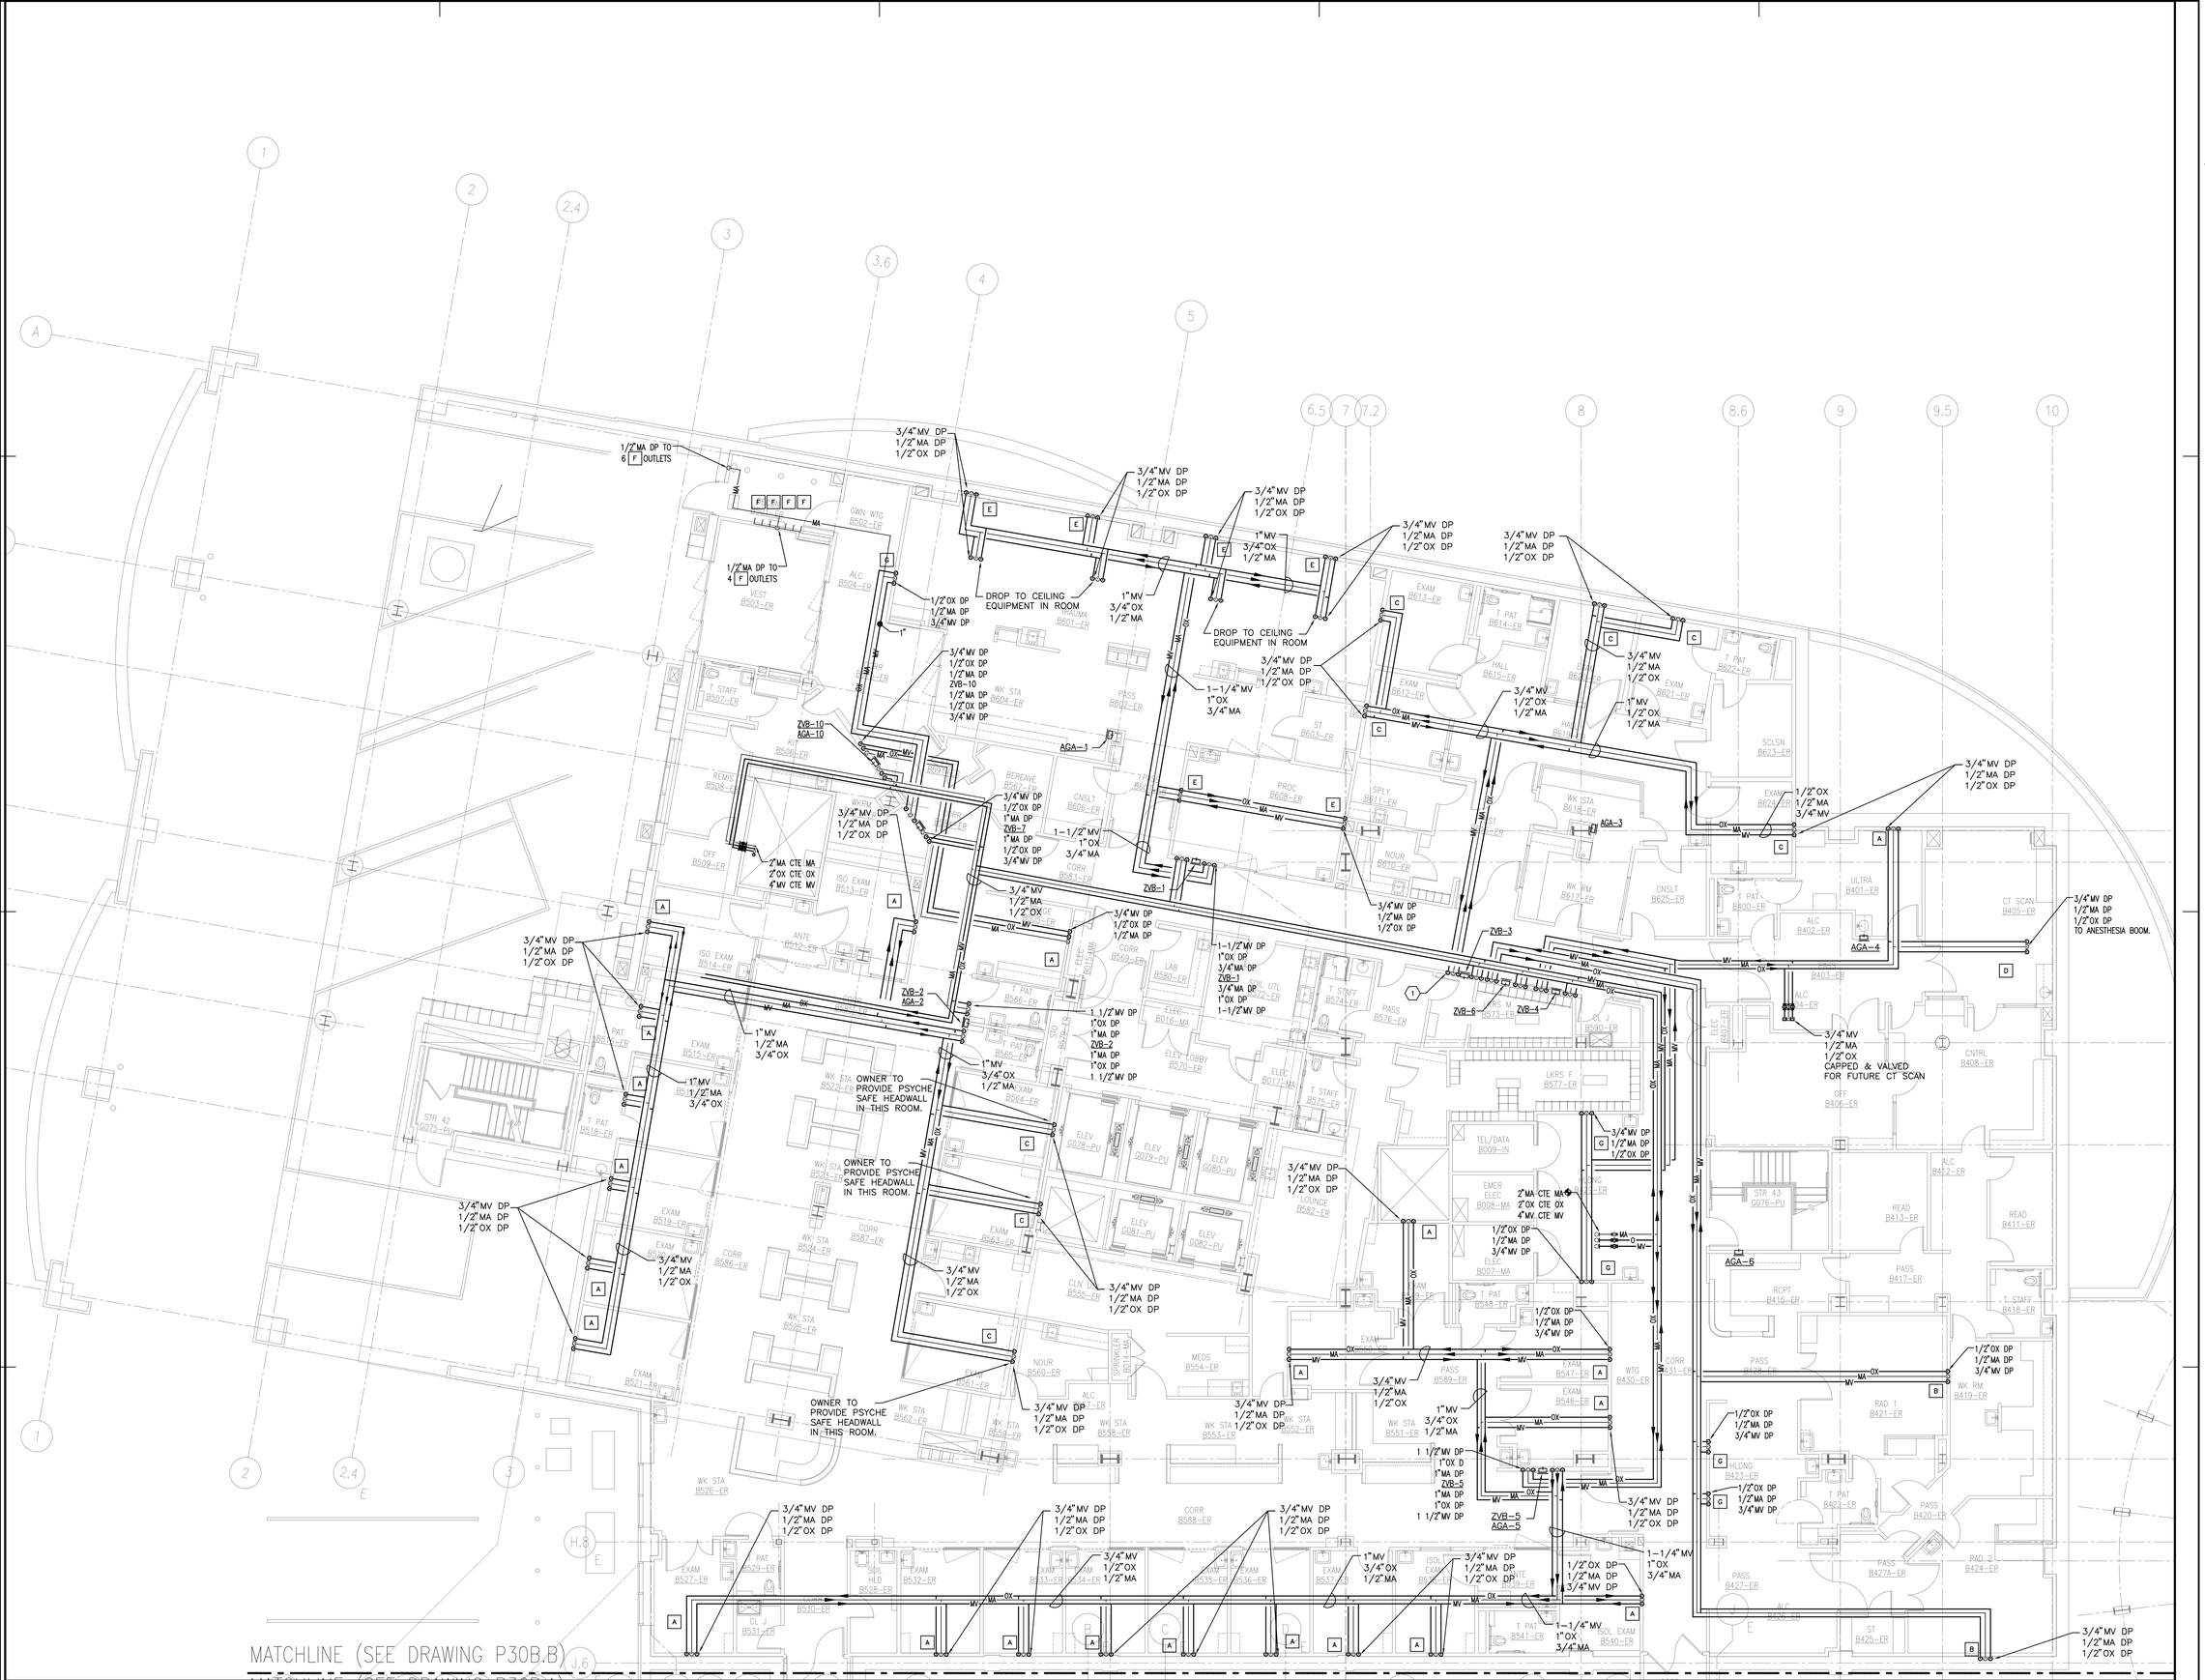

General Notes:

1. THE INFORMATION ON THIS DRAWING IS TO SHOW DESIGN INTENT ONLY AND IS SUBJECT TO CHANGE DURING THE PREPARATION OF THE CONSTRUCTION DRAWINGS. EQUIPMENT SIZES ARE BASED ON ESTIMATES AND ACTUAL SIZES WILL BE DETERMINED AND SHOWN ON THE CONSTRUCTION DOCUMENTS.

2. COORDINATE WITH HVAC AND ELECTRICAL CONTRACTOR TO AVOID OBSTRUCTION WITH DUCTWORK, LIGHTING, AND PIPING ABOVE CEILING. CONTRACTOR RESPONSIBLE FOR OFFSETING AND RELOCATING EXISTING MAINS AS REQUIRED TO AVOID THE AFOREMENTIONED.

(1) 1"MV DP
1/2"MA DP
3/4"OX DP
ZVB-4
3/4"OX DP
1/2"MA DP
1"MV DP
1-1/2"MV DP
3/4"MA DP
3/4"OX DP
ZVB-3
3/4"OX DP
3/4"MA DP
1-1/2"MV DP
1"MV DP
1/2"MA DP
3/4"OX DP
ZVB-6
3/4"OX DP
1/2"MA DP
1"MV DP

MARK	ISSUE DATE	DESCRIPTION
BID	12/14/07	BID SET

Issue Log

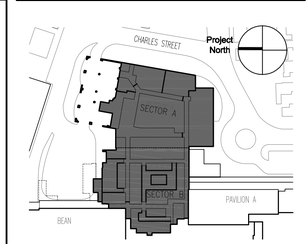

Key Plan

TRO Jung|Brannen

ARCHITECTURE INTERIOR DESIGN ENGINEERING MASTER PLANNING

22 Boston Wharf Road, Boston, Massachusetts 02210

Tel 617.502.9400 Fax 617.502.3402 www.trojungbrannen.com

Maine Medical Center

ED Expansion and Renovation

Portland, Maine MMC Project No. 21843

Drawing Title

MEDICAL GASES BASEMENT - RENOVATION SECTOR A

Drawn By	KTP	Commission No.	4696
Approved By	MLT	Date Issued	12/14/07

Phase / Package Number	Sheet Number
	P30B.A

Copyright (©) 2007 TRO Jung|Brannen