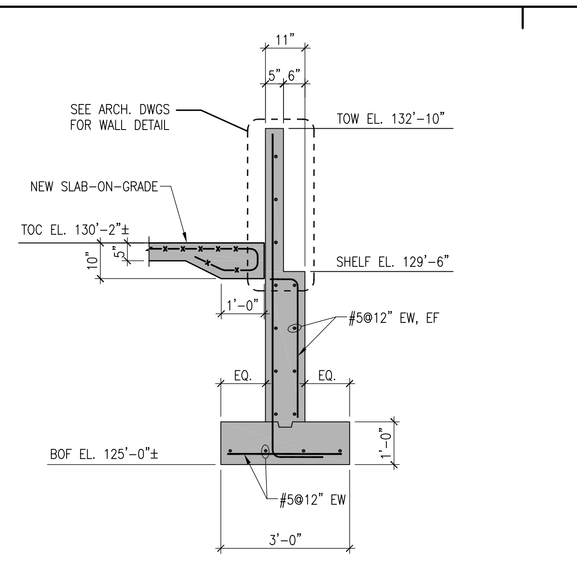

1 S401 SECTION: TYPICAL WALL UNDER SLAB-ON-GRADE

1/2"=1'-0"

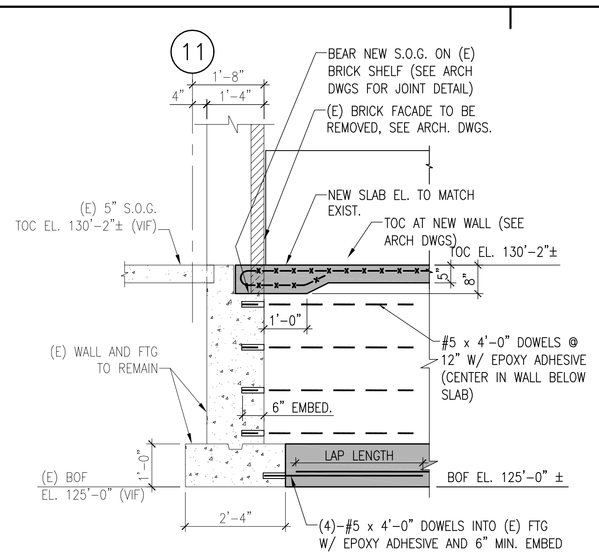

2 S401 SECTION: NEW WALL & FTG INTERFACE AT EXIST. WALL

1/2"=1'-0"

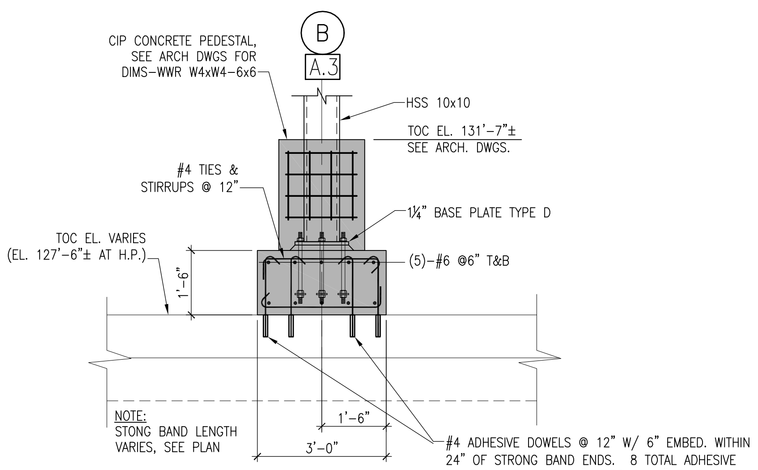

3 S401 SECTION: STRONG BAND OVER VAULT ROOF

1/2"=1'-0"

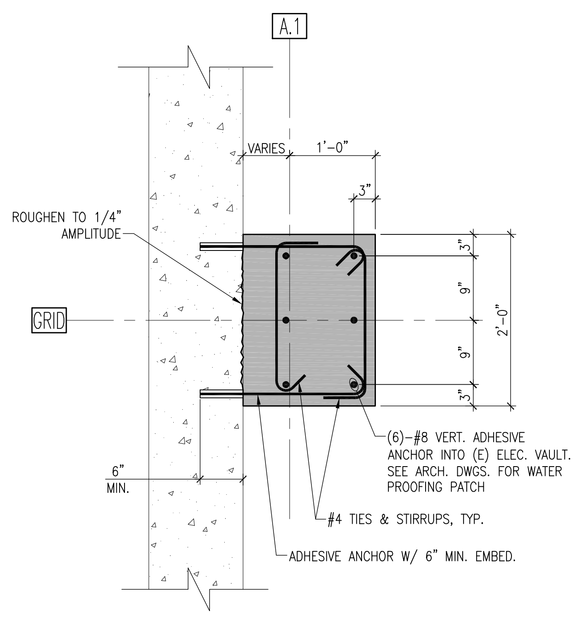

4A S401 SECTION: COLUMN PIER ON ELECTRICAL VAULT WALL

1/2"=1'-0"

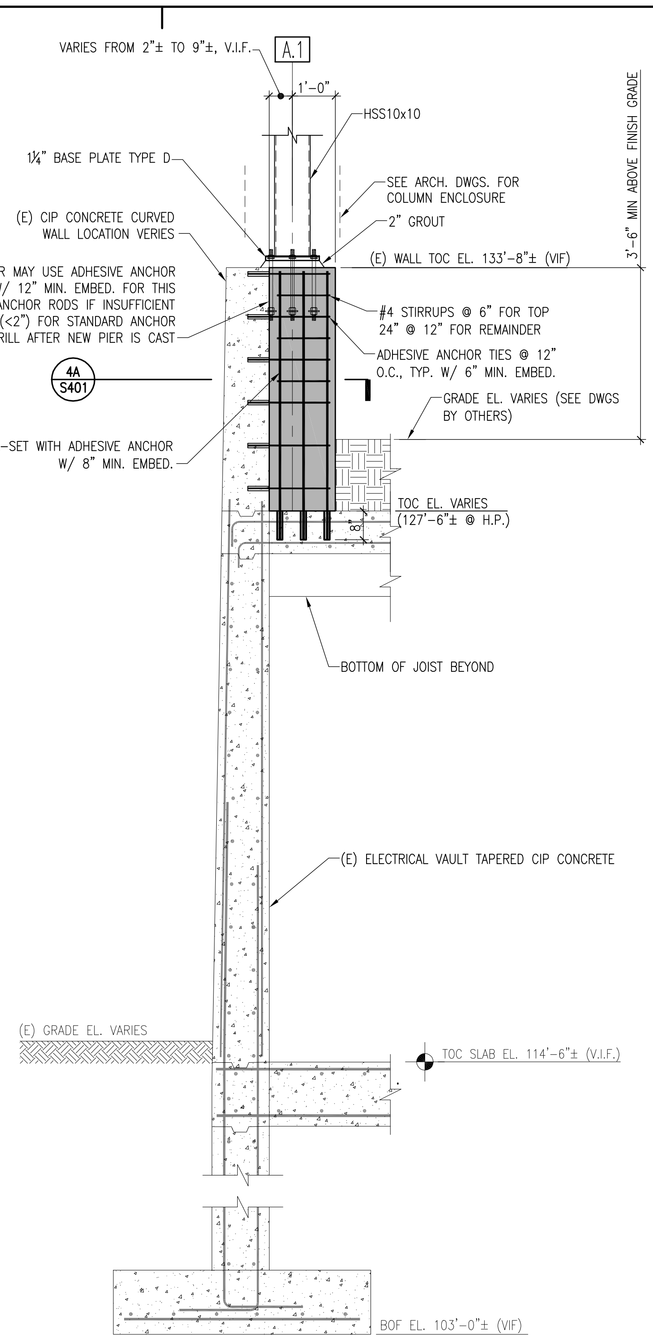

4 S401 SECTION: TYPICAL PIER ABOVE ELECTRICAL VAULT WALL

1/2"=1'-0"

General Notes:

SIMPSON GUMPERTZ & HEGER

Engineering of Structures and Building Enclosures

Simpson Gumpertz & Heger Inc.
41 Seyon Street, Building 1, Suite 500
Waltham, Massachusetts 02453
main 781.907.9000 fax 781.907.9009
www.sgh.com

Boston
Los Angeles
New York
San Francisco
Washington, DC

MARK	ISSUE DATE	DESCRIPTION
BID	12/14/07	BID SET

Issue Log

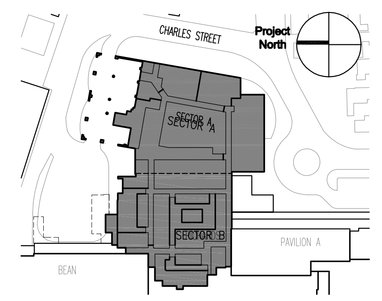

Key Plan

TRO Jung|Brannen

ARCHITECTURE INTERIOR DESIGN ENGINEERING MASTER PLANNING

22 Boston Wharf Road, Boston, Massachusetts 02210
Tel 617.502.9400 Fax 617.502.3402 www.trojungbrannen.com

Maine Medical Center
ED Expansion and Renovation
Portland, Maine MMC Project No. 21843

Drawing Title

CONCRETE SECTIONS AND DETAILS

Drawn By	MJB	Commission No.	4696
Approved By	JHT	Date Issued	12/14/07

Phase / Package Number	Sheet Number
	S401

Copyright © 2007 TRO Jung|Brannen