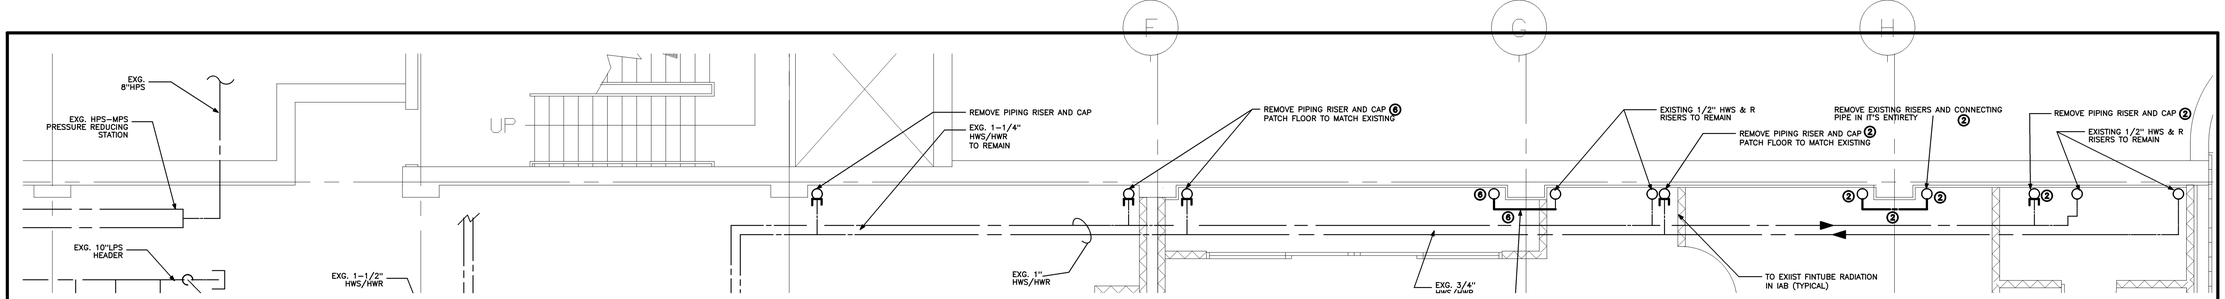

LOWER FLOOR PLAN DEMOLITION

1/4" = 1'-0" | 0 2' 4' 6' | REF: NA | **M2**

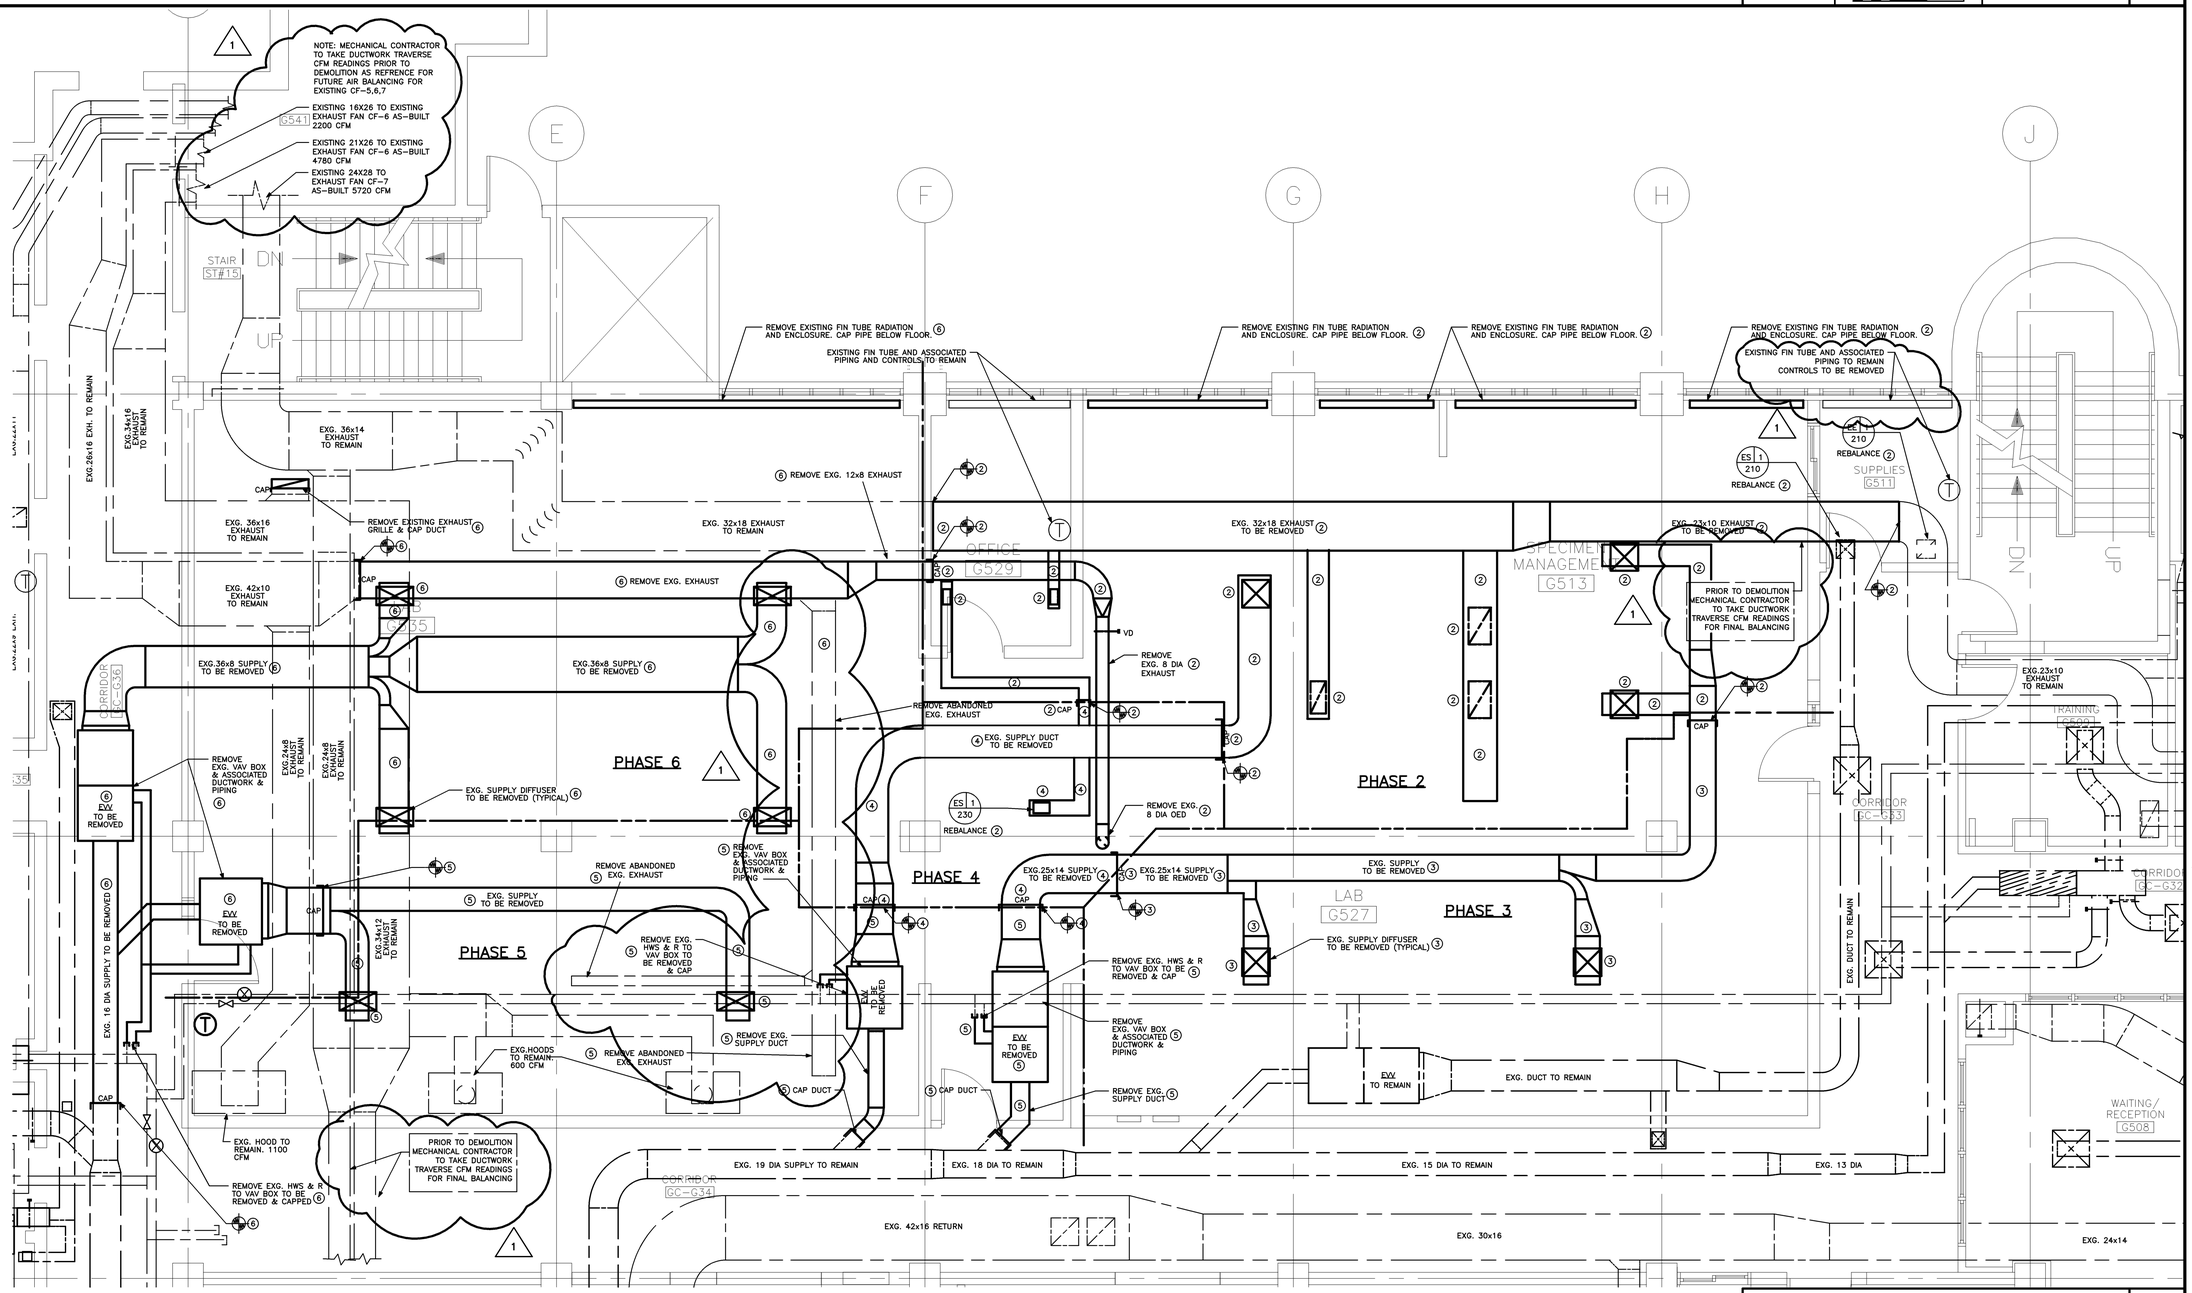

FIRST FLOOR PLAN DEMOLITION

1/4" = 1'-0" | 0 2' 4' 6' | REF: NA | **M1**

HARRIMAN
Architects + Engineers
One Auburn Business Park
Auburn, Maine 04210
207.784.5100 tel
207.783.3017 fax
66 Pearl St., Suite 301
Portland, Maine 04101
207.775.0053 tel
207.775.0460 fax
www.harriman.com

© 2008

STATE OF MAINE — CLIFTON W. GREIM — NO. 8405 — LICENSED PROFESSIONAL ENGINEER

Project Title

MAINE MEDICAL CENTER HVAC LAB RENOVATIONS

PORTLAND, MAINE

HA Project No. **08101**

Key Plan

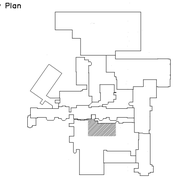

PHASING NOTES

1. WORK TO BE PERFORMED AS PART OF PHASE 1
2. WORK TO BE PERFORMED AS PART OF PHASE 2
3. WORK TO BE PERFORMED AS PART OF PHASE 3
4. WORK TO BE PERFORMED AS PART OF PHASE 4
5. WORK TO BE PERFORMED AS PART OF PHASE 5
6. WORK TO BE PERFORMED AS PART OF PHASE 6

Mark	Date	Description
1	11-07-08	REVISED BY ADDENDUM #1
–	10-31-08	ISSUED FOR BID
–	10-20-08	FOR INFORMATION ONLY
–	10-10-08	75% REVIEW

Issue Dates

Drawing Status

Drawing Title

MECHANICAL LOWER & FIRST FLOOR DEMOLITION

PA / PE: **CG** | Drawn By: **REM**

Drawing Number

MD10.1