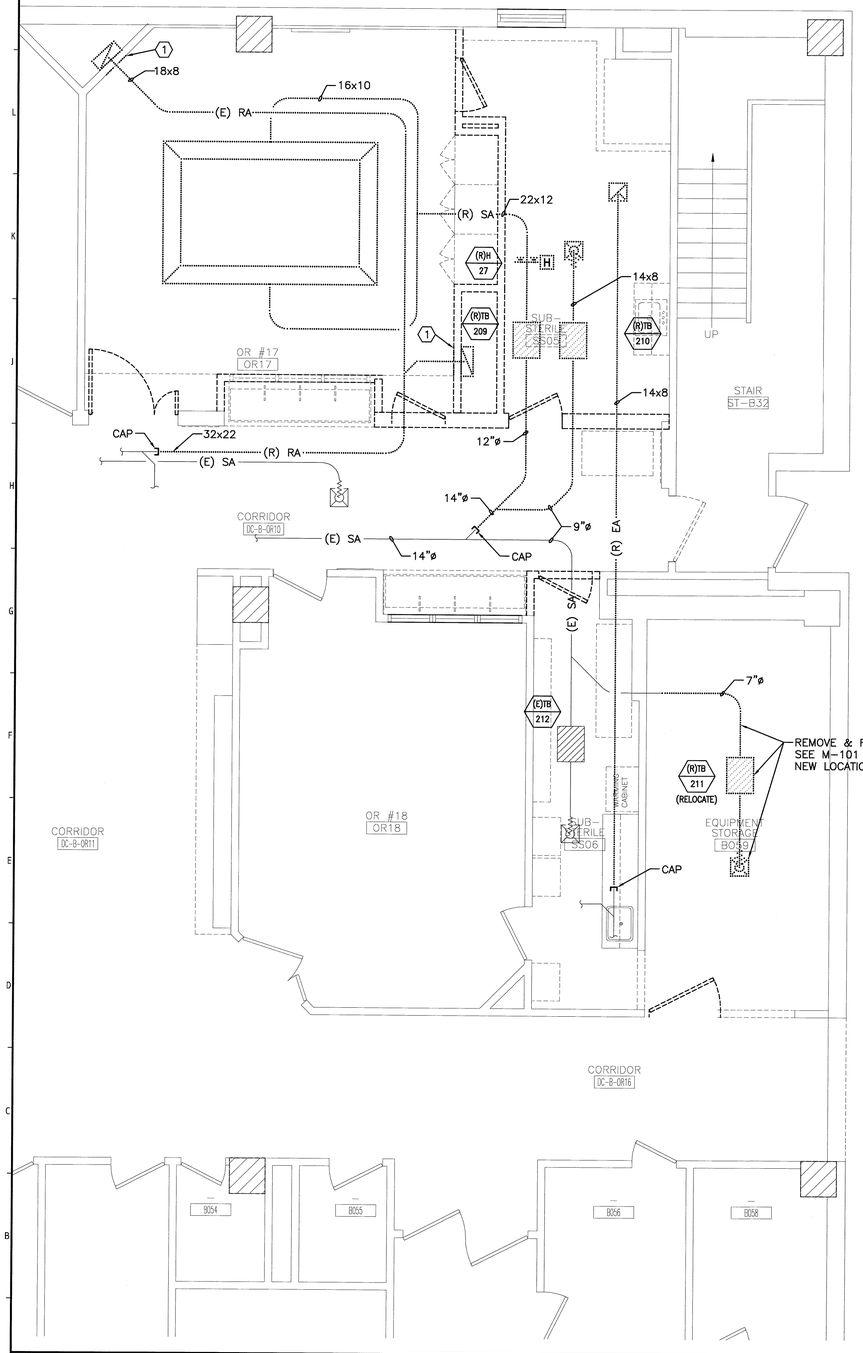

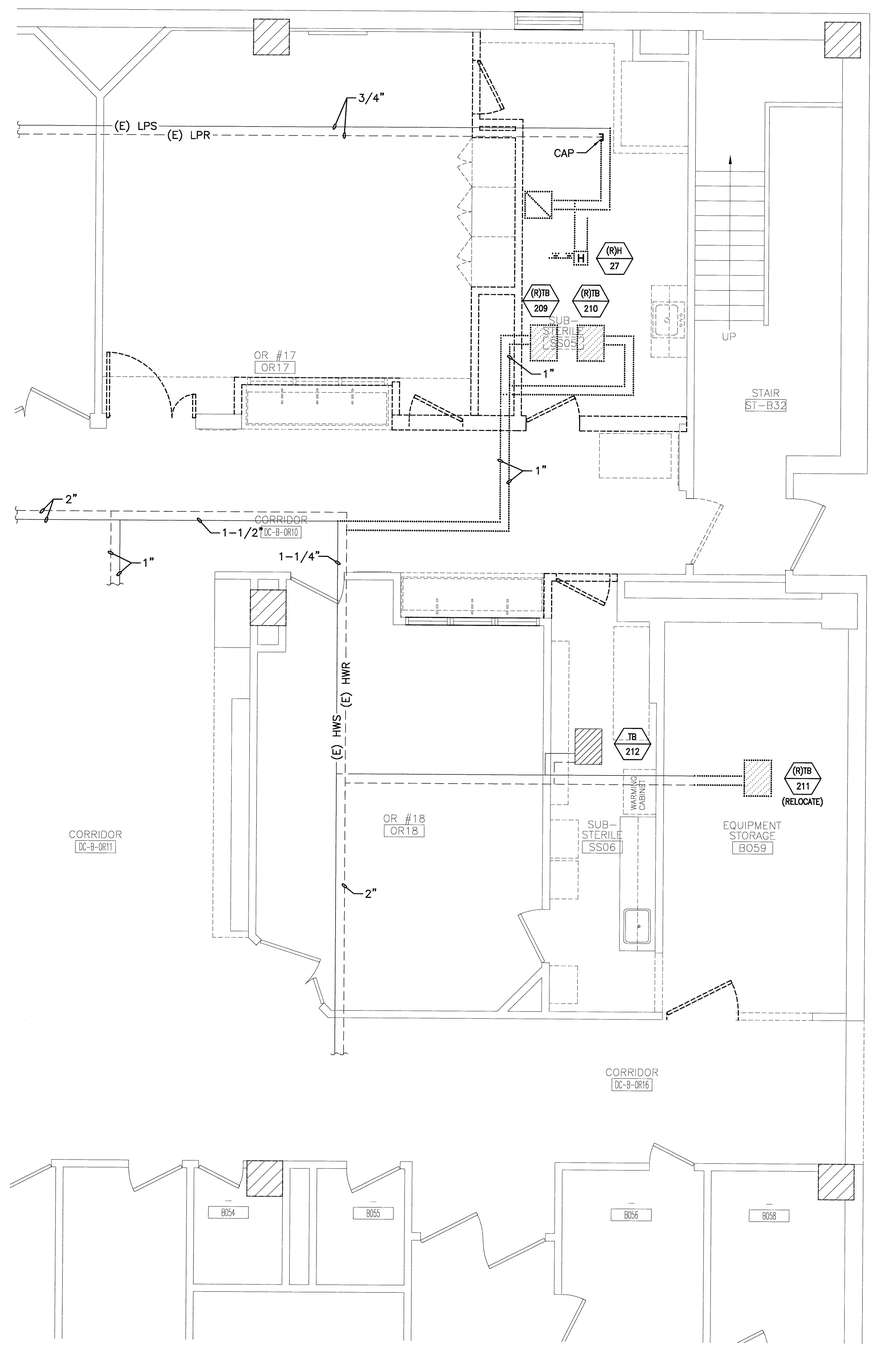

A1	HVAC DUCTWORK DEMOLITION PLAN
1/4"=1'-0"	*

A8	HVAC PIPING DEMOLITION PLAN
1/4"=1'-0"	*

NOTE:

1. SEE SHEET M-001 FOR LEGEND AND ABBREVIATIONS.

KEYED NOTE:

(1) REMOVE RETURN GRILLE.

144 Fore Street/P.O. Box 618
Portland, Maine 04104
tel. (207) 772-3846
fax. (207) 772-1070
www.smrtinc.com

ARCHITECTURE
ENGINEERING
PLANNING
INTERIOR DESIGN
COMMISSIONING

SMRT

PROJECT NORTH

STATE OF MAINE
ROBERT A. CHASE
No. 9241
LICENSED PROFESSIONAL ENGINEER
2-25-09

MAINE MEDICAL CENTER
ENDOSCOPY & VASCULAR DEPT. RENOVATION
PORTLAND, ME

ISSUED FOR CONSTRUCTION
2-24-09

CURRENT ISSUE STATUS:

REV	DESCRIPTION	DATE
0	ISSUED FOR CONSTRUCTION	2-24-09

GRAPHIC SCALE: 0" 1"

SCALE:	AS NOTED
PROJECT MANAGER:	DJV
IC/DRAWN BY:	DJL
A/E OF RECORD:	TC
CAD FILE:	MD101-05169
PROJECT NO:	05169
DATE:	2-24-09

SHEET TITLE:
HVAC
DEMOLITION PLANS

SHEET No.
MD101

© COPYRIGHT 2008 SMRT INC.