P-Tube Unavalible During Phase 3 Reprogram For Deliveries to CICU

Temporary Med Room During Phase 5

Env. Services During Phase 1B

P-Tube Unavalible During Phase 9 Reprogram For Deliveries to R9 West

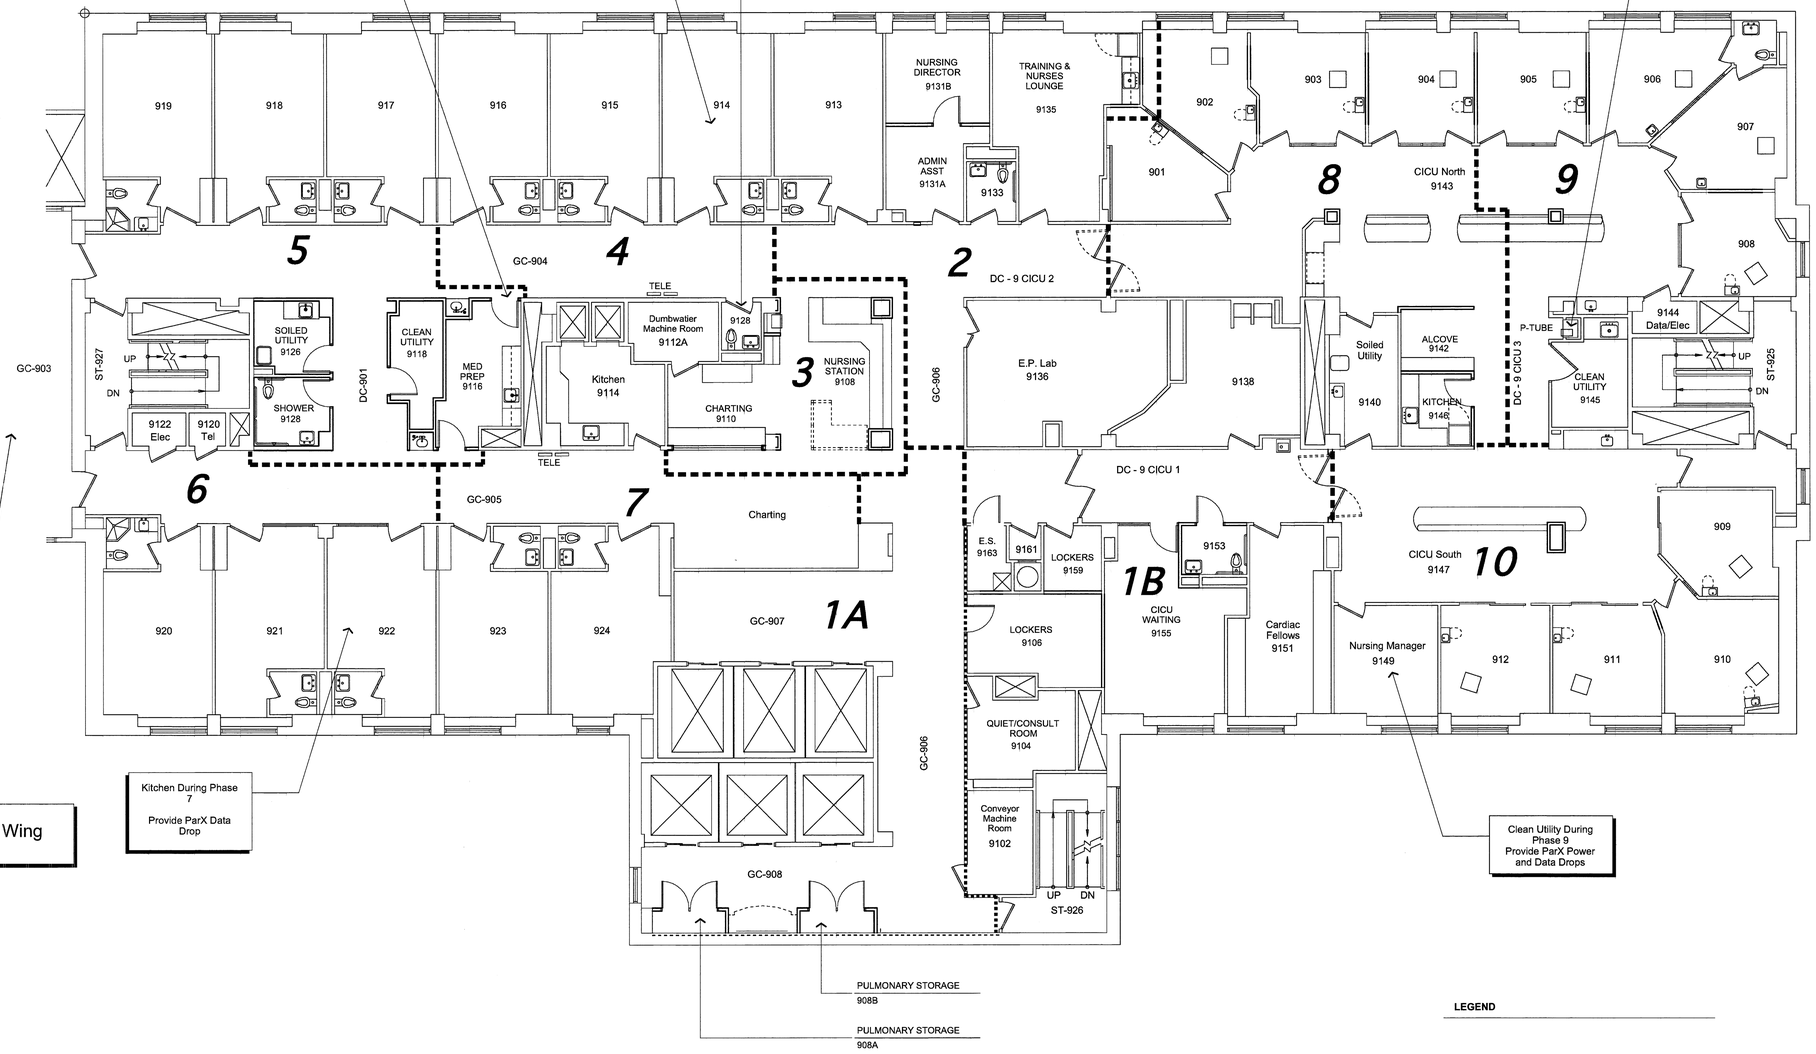

No Work In Bean Wing

Kitchen During Phase 7

Provide ParX Data Drop

Clean Utility During Phase 9 Provide ParX Power and Data Drops

LEGEND

■ ■ ■ ■ TEMPORARY CONTAINMENT PARTITION

REGISTERED ARCHITECT
MARK M. WILCOX No. 1299
STATE OF MAINE

NORTH

Richards Wing

Ninth Floor

Renovations

Maine Medical Center

Portland, Maine 04102

Architect

Winton Scott Architects

Portland, Maine

Mechanical Engineering

Mechanical Sytems Engineers
Yarmouth, Maine

Electrical Engineering

Swiftcurrent Engineering Services
Yarmouth, Maine

Phasing Plan

Ph 1.1

Scale: 1/8" = 1' - 0"

March 16, 2009