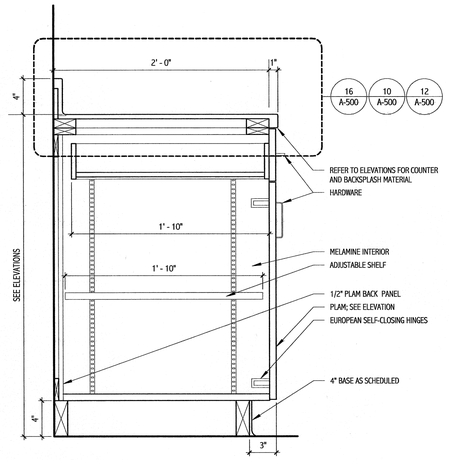

1 CASEWORK DETAIL
1 1/2" = 1'-0"

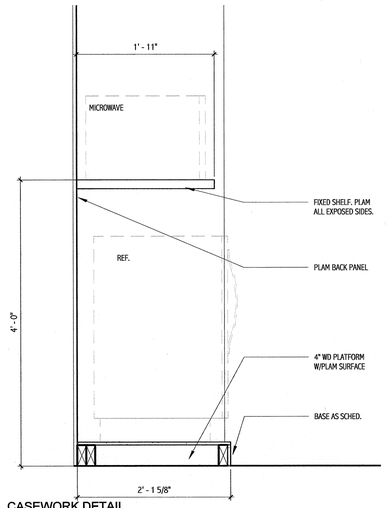

5 CASEWORK DETAIL
1" = 1'-0"

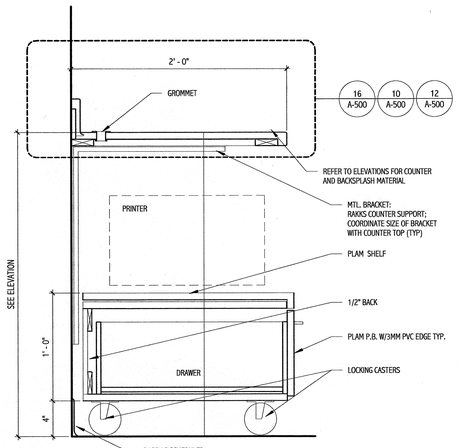

8 CASEWORK DETAIL
1 1/2" = 1'-0"

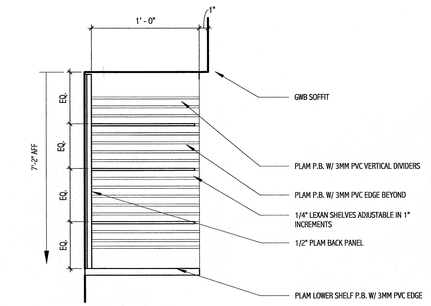

14 CASEWORK DETAIL
1 1/2" = 1'-0"

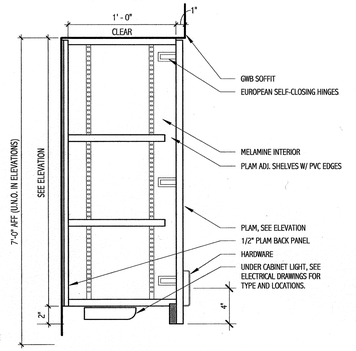

15 CASEWORK DETAIL
1 1/2" = 1'-0"

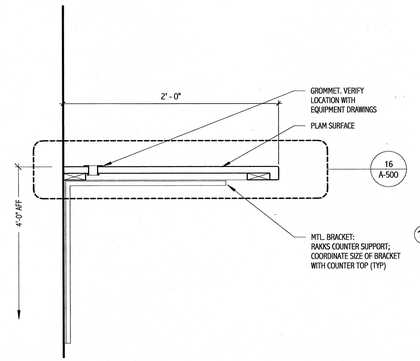

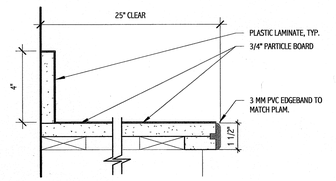

16 COUNTER TOP DETAIL
3" = 1'-0"

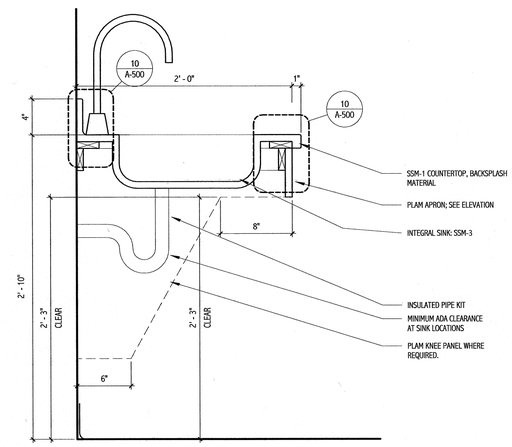

2 CASEWORK DETAIL
1 1/2" = 1'-0"

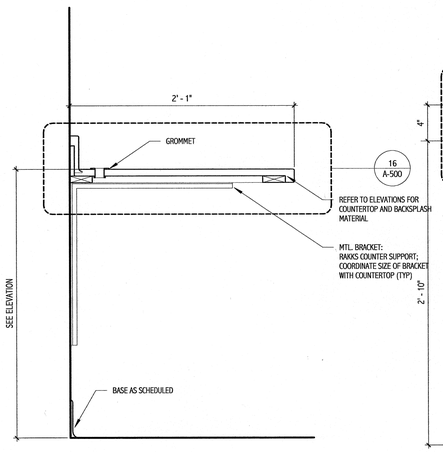

6 CASEWORK DETAIL
1 1/2" = 1'-0"

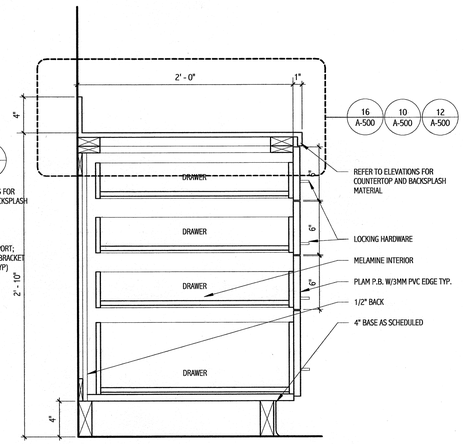

9 CASEWORK DETAIL
1 1/2" = 1'-0"

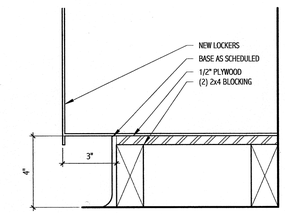

3 CASEWORK DETAIL
3" = 1'-0"

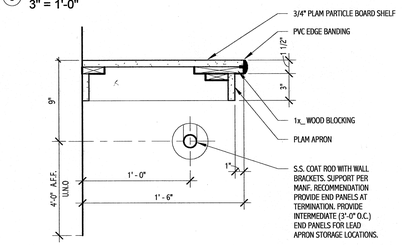

4 COAT RACK AND SHELF DETAIL
1 1/2" = 1'-0"

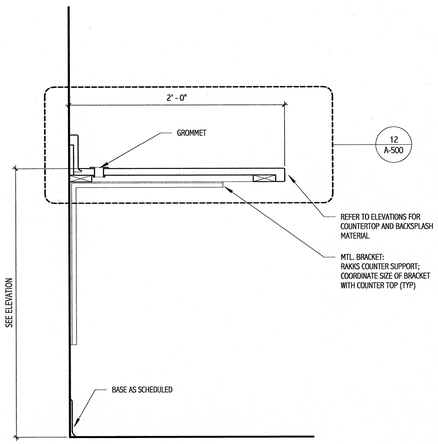

7 CASEWORK DETAIL
1 1/2" = 1'-0"

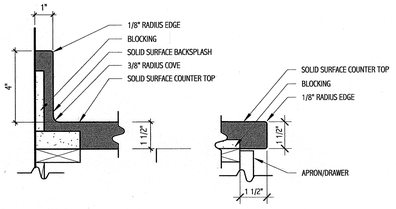

10 EDGE DETAIL
3" = 1'-0"

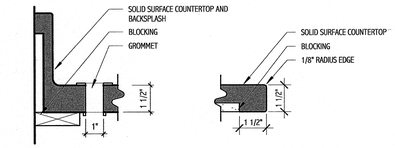

12 EDGE DETAIL
3" = 1'-0"

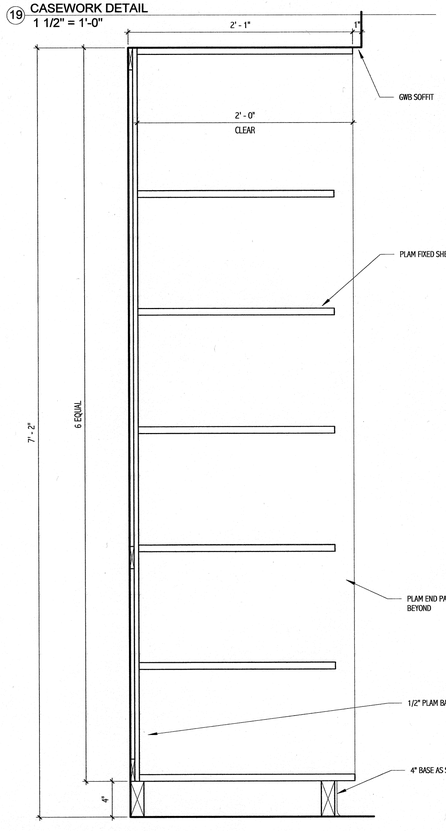

17 CASEWORK DETAIL
1 1/2" = 1'-0"

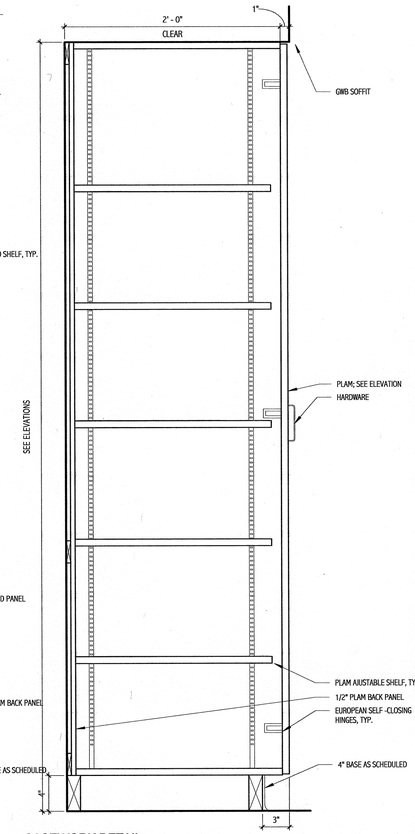

18 CASEWORK DETAIL
1 1/2" = 1'-0"

144 Fore Street/P.O. Box 618
Portland, Maine 04104
tel. (207) 772-3846
fax. (207) 772-1070
www.smrinc.com

ARCHITECTURE
ENGINEERING
PLANNING
INTERIOR DESIGN
COMMISSIONING

SMRI

LICENSED ARCHITECT
DEREK J. VEILLEUX
No. 2185
STATE OF MAINE
8.24.10

Bramhall Radiology
ANGIO RENOVATIONS
PORTLAND, ME

ISSUED FOR CONSTRUCTION
8.24.10

CURRENT ISSUE STATUS:

REV	DESCRIPTION	DATE
0	ISSUED FOR CONSTRUCTION	8.24.10

GRAPHIC SCALE:
0" 1"

SCALE:	As indicated
PROJECT MANAGER:	DJV
JC/DRAWN BY:	ART
A/E OF RECORD:	DJV
PROJECT NO:	09022-01
DATE:	8.24.10

SHEET TITLE:
DETAILS

SHEET No.
A-500

©COPYRIGHT 2009 SMRT INC.