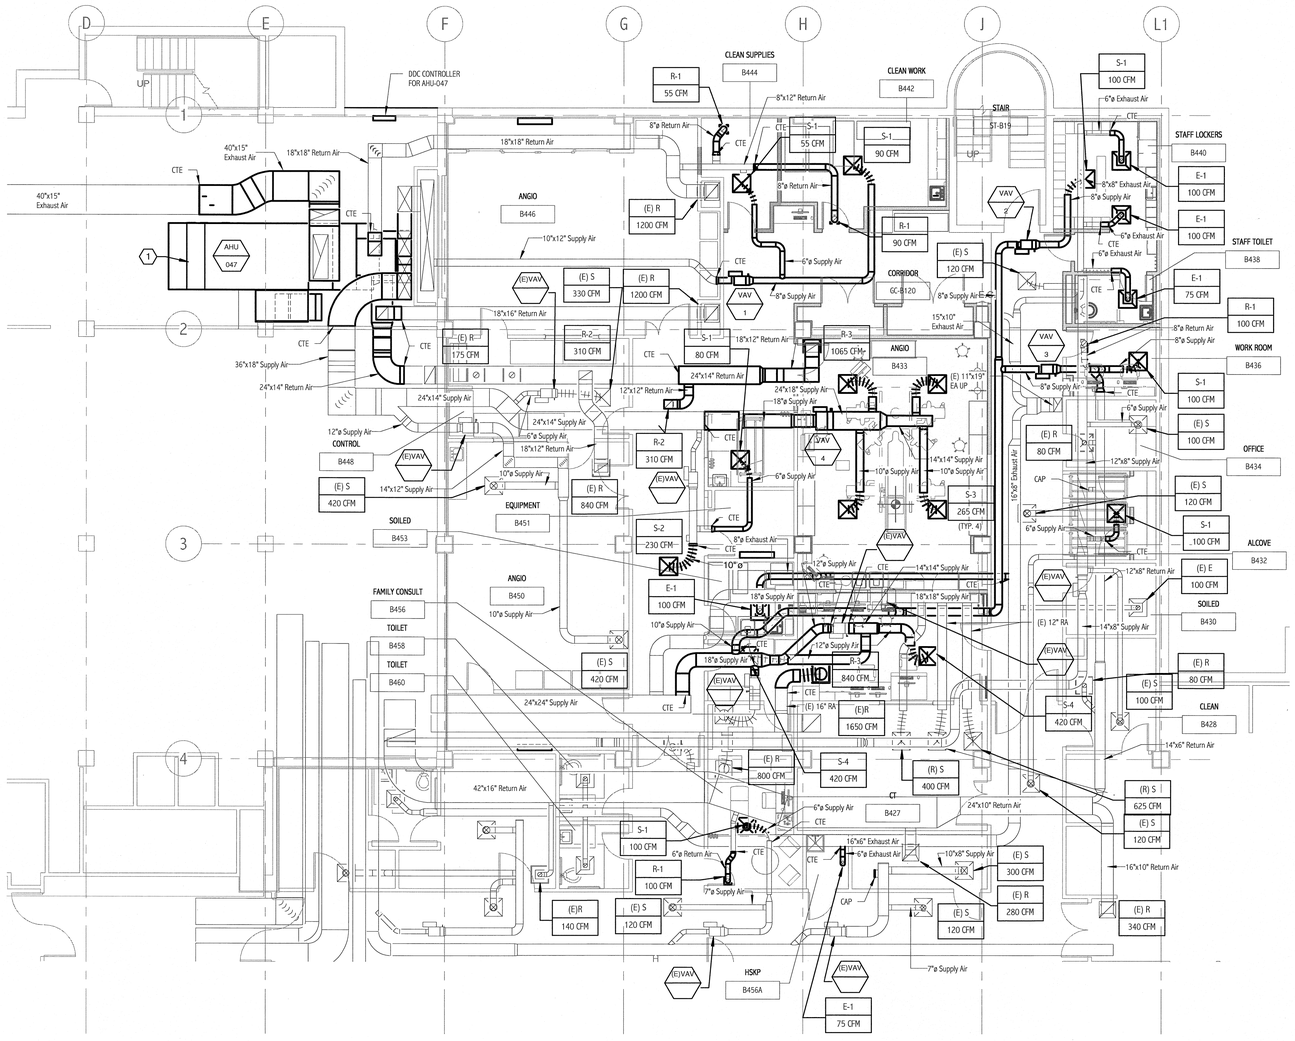

1 ANGIO HVAC DUCTWORK PLAN
1/8" = 1'-0"

KEYED NOTES

1 STERI-AIRE GERMICIAL LIGHT SYSTEM. (2) DE-181 [115 VOLT, 0.4 AMP] AND (4) DE-301 [115 VOLT, 0.8 AMP]

144 Fore Street P.O. Box 618
Portland, Maine 04104
tel: (207) 772-3846
fax: (207) 772-1070
www.smrinc.com

ARCHITECTURE
ENGINEERING
PLANNING
INTERIOR DESIGN
COMMISSIONING

SMRI

STATE OF MAINE
TODD A. CHASE
No. 9241
LICENSED PROFESSIONAL ENGINEER
8-24-10

PROJECT NORTH

Bramhall Radiology
ANGIO RENOVATIONS
PORTLAND, ME

ISSUED FOR CONSTRUCTION
08.24.10

CURRENT ISSUE STATUS:

REV	DESCRIPTION	DATE
0	ISSUED FOR CONSTRUCTION	8.24.10

GRAPHIC SCALE: 0" 1"

SCALE:	1/8" = 1'-0"
PROJECT MANAGER:	DJV
IC/DRAWN BY:	KPB
A/E OF RECORD:	TAC
PROJECT NO:	09022-01
DATE:	08.24.10

SHEET TITLE:
ANGIO MECHANICAL DUCTWORK PLAN

SHEET No.
MH101

©COPYRIGHT 2008 SMRI INC.