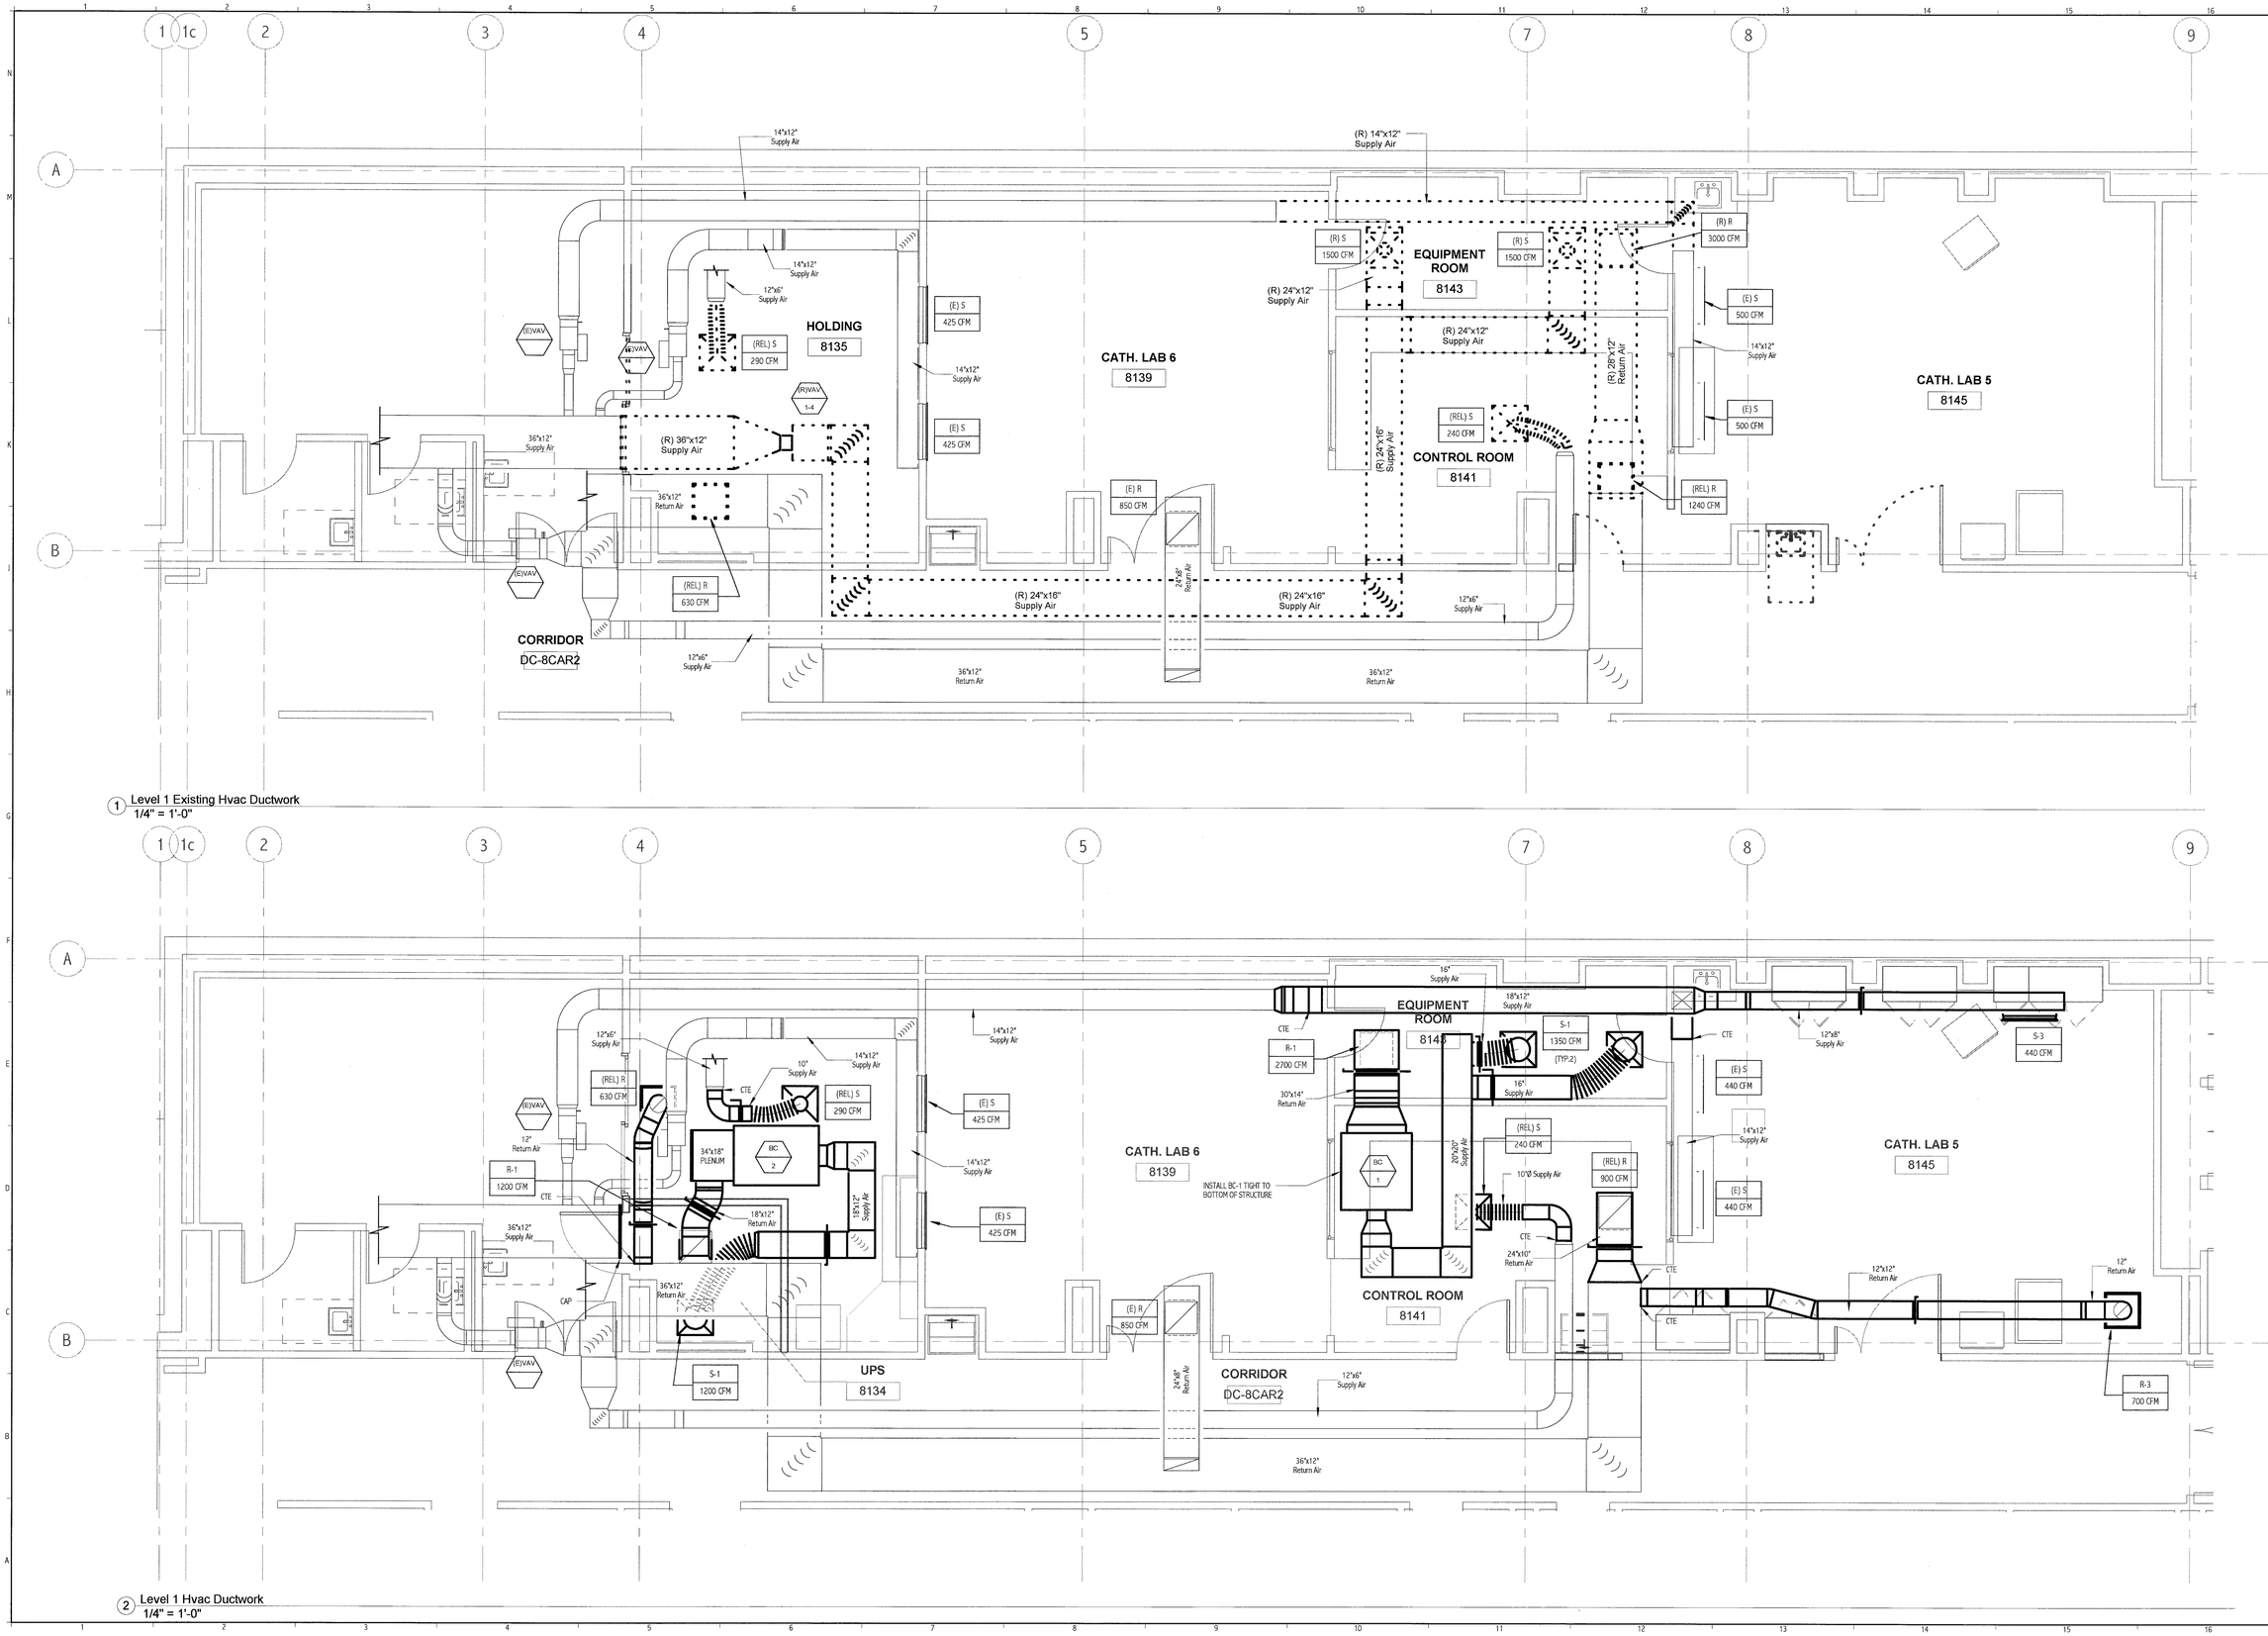

1 Level 1 Existing Hvac Ductwork
1/4" = 1'-0"

2 Level 1 Hvac Ductwork
1/4" = 1'-0"

144 Fore Street/P.O. Box 618
Portland, Maine 04104
tel. (207) 772-3846
fax. (207) 772-1070
www.smrtinc.com

ARCHITECTURE ENGINEERING PLANNING INTERIOR DESIGN COMMISSIONING

SMRT

STATE OF MAINE
MICHAEL J. CHONKO
NO. 9541
REGISTERED PROFESSIONAL ENGINEER
9/3/10

PROJECT NORTH
TRUE NORTH

Maine Medical Center Cath Lab 5
PORTLAND, MAINE

ISSUED FOR CONSTRUCTION
9.3.10

CURRENT ISSUE STATUS:

REV	DESCRIPTION	DATE
0	ISSUED FOR CONSTRUCTION	9.3.10

GRAPHIC SCALE: 0" 1"

SCALE:	1/4" = 1'-0"
PROJECT MANAGER:	KD
JC/DRAWN BY:	BAL
A/E OF RECORD:	PWB
PROJECT NO:	10006-00
DATE:	9.3.10

SHEET TITLE:
HVAC DEMOLITION AND NEW DUCTWORK PLAN

SHEET No.
M-101

©COPYRIGHT 2008 SMRT INC.