KEYED NOTES:

1. 3/4" CW AND 3/4" HW DROP IN WALL . ROUTE 3/4" CW AND 3/4" HW-EACH TO SK-A. ROUTE 1/2" CW AND 1/2" HW-EACH TO EE-A MTD ON WALL . PROVIDE SHUT-OFF VALVES AND UNION ON INLETS/OUTLETS. ROUTE 1/2" TW FROM EE-A TO EE-B MTD ON WALL

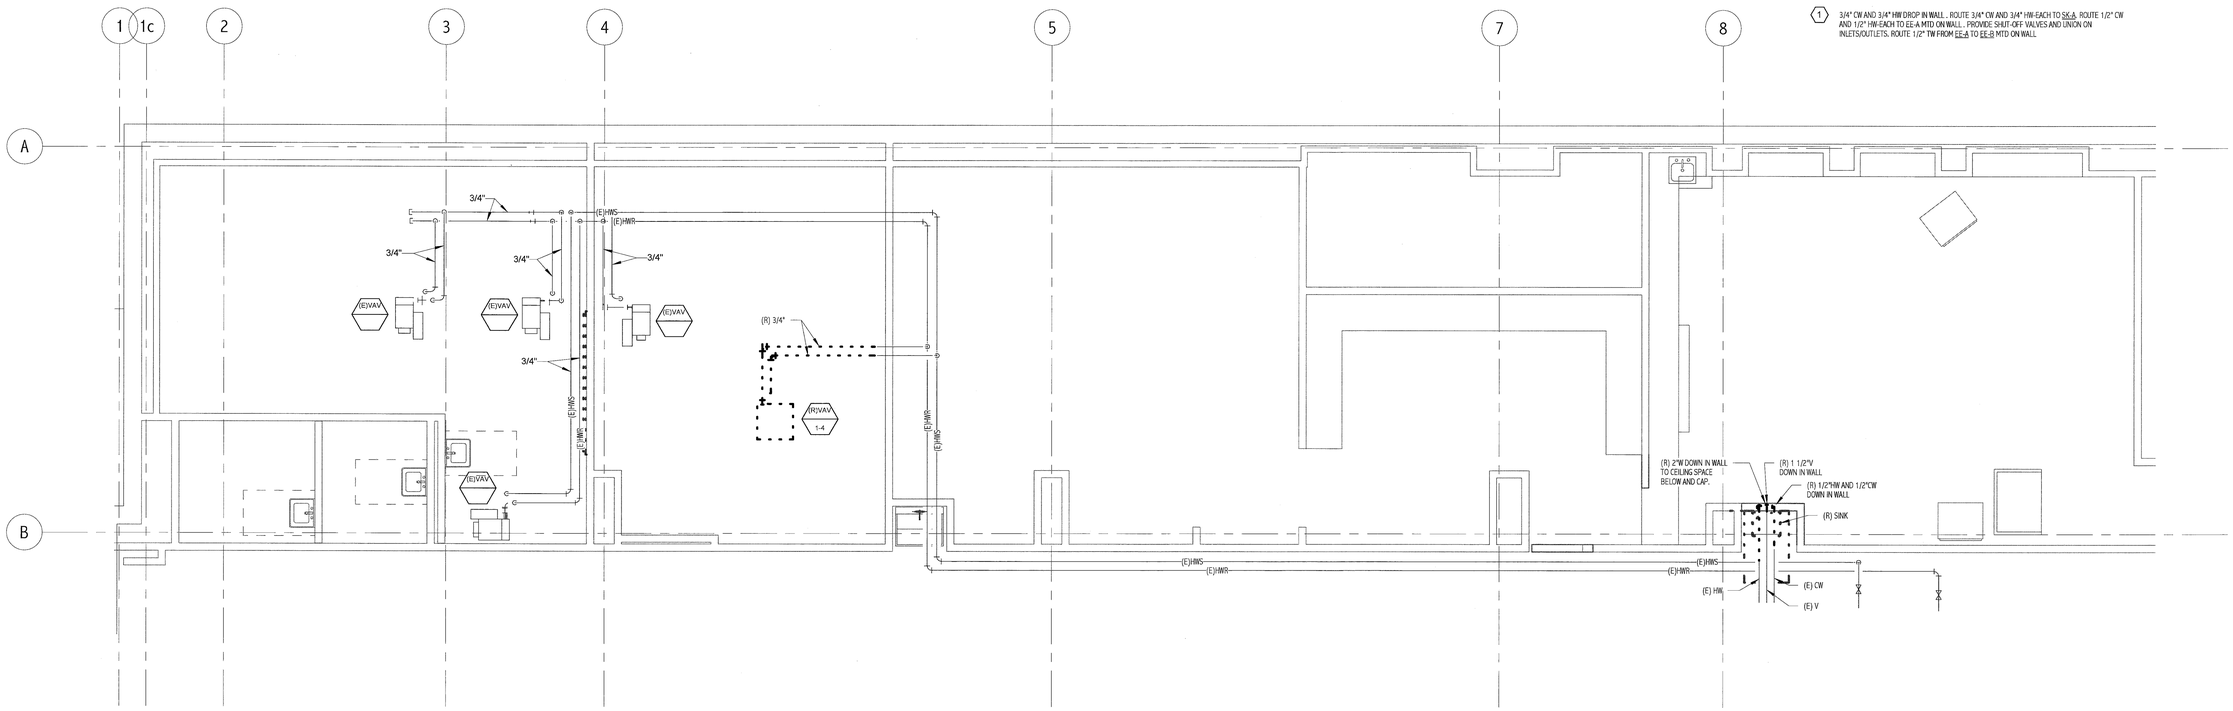

1 Level 1 Demolition Hvac Piping
1/4" = 1'-0"

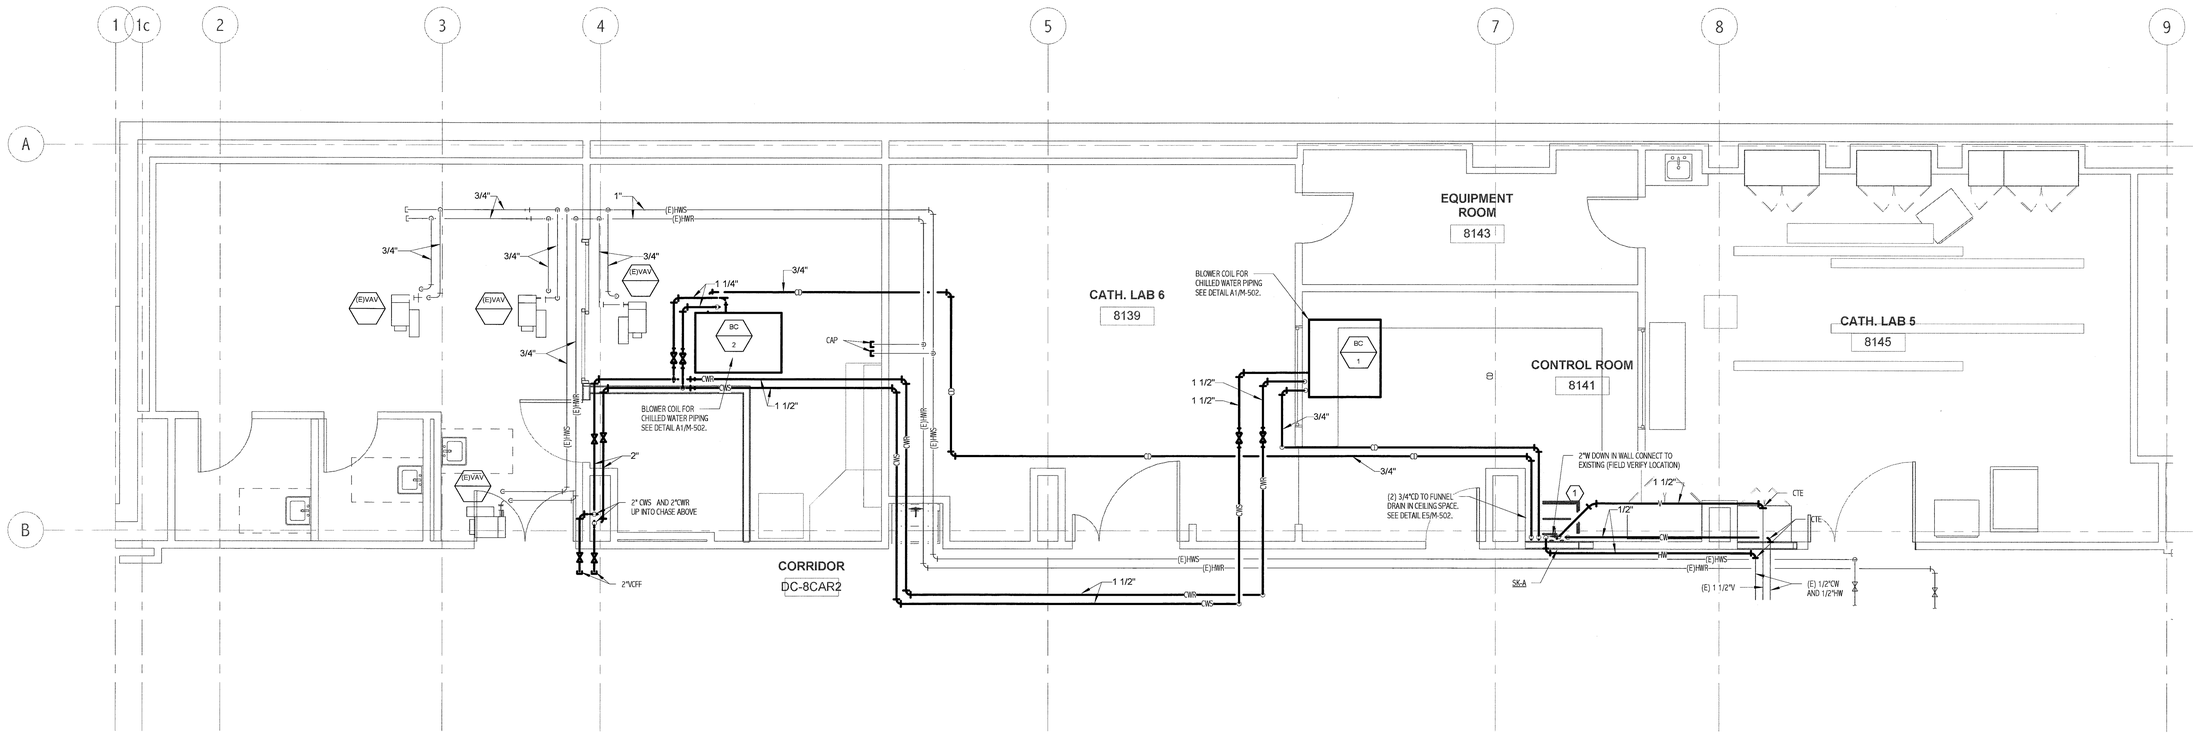

2 Level 1 Hvac Piping
1/4" = 1'-0"

144 Fore Street/P.O. Box 618
Portland, Maine 04104
tel. (207) 772-3846
fax. (207) 772-1070
www.smrtinc.com

ARCHITECTURE ENGINEERING PLANNING INTERIOR DESIGN COMMISSIONING

SMRT

STATE OF MAINE
MICHAEL J. CHONKO
NO. 9541
LICENSED PROFESSIONAL ENGINEER
MECHANICAL
9/3/10

PROJECT NORTH
MAIN NORTH

Maine Medical Center Cath Lab 5
PORTLAND, MAINE

ISSUED FOR CONSTRUCTION
9.3.10
CURRENT ISSUE STATUS:

NO.	DESCRIPTION	DATE
0	ISSUED FOR CONSTRUCTION	9.3.10

GRAPHIC SCALE: 0" 1"

SCALE:	1/4" = 1'-0"
PROJECT MANAGER:	KD
JC/DRAWN BY:	KPB
A/E OF RECORD:	PWB
PROJECT NO:	10006-00
DATE:	9.3.10

SHEET TITLE:
HVAC DEMOLITION AND NEW PIPING PLAN

SHEET No.
M-102

©COPYRIGHT 2008 SMRT INC.