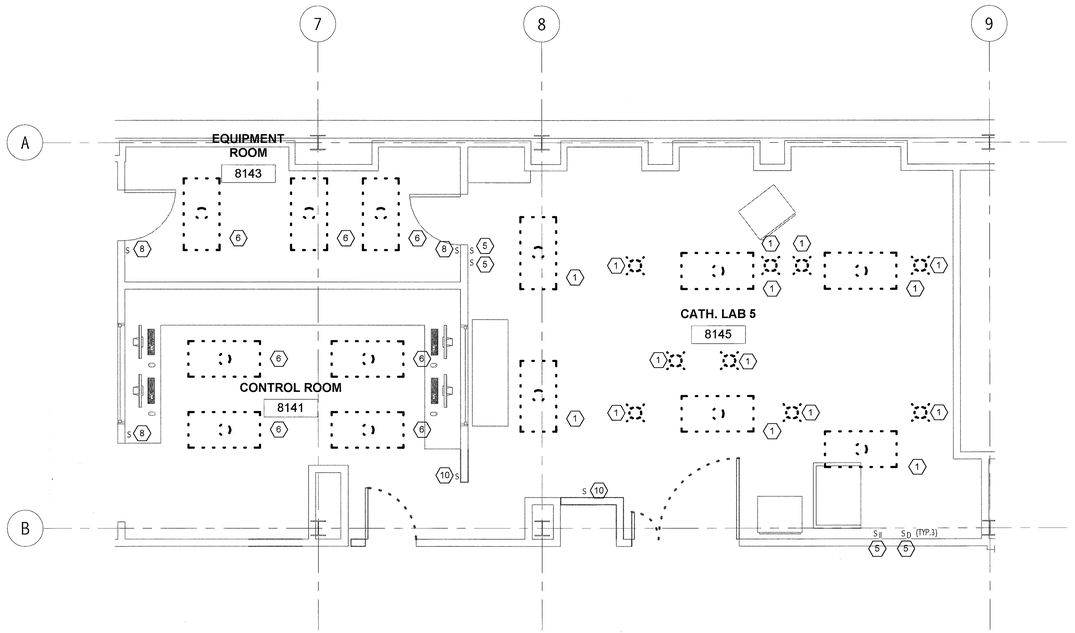


2 CATH LAB 5 LIGHTING DEMOLITION PLAN
1/4" = 1'-0"

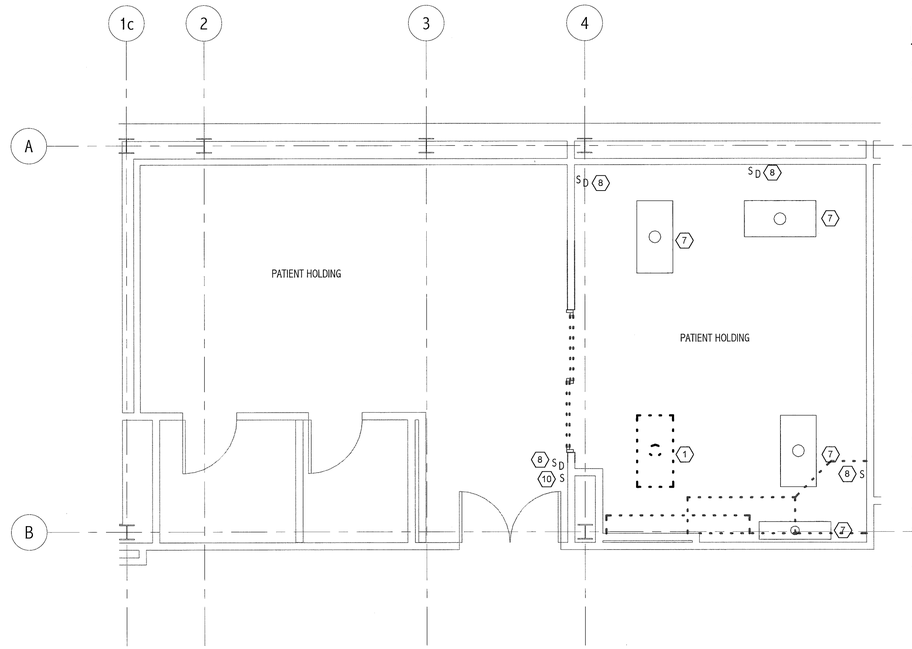


3 LIGHTING DEMOLITION PART PLAN
1/4" = 1'-0"

## NOTE:

1. SEE E-001 FOR LEGEND AND GENERAL NOTES.

## KEYED NOTES:

1. EXISTING LIGHT FIXTURE TO BE REMOVED.
2. EXISTING RECEPTACLE TO BE REMOVED.
3. EXISTING SMOKE DETECTOR TO BE REMOVED AND SAVED FOR RE-INSTALLATION UNDER NEW WORK.
4. EXISTING TEL/DATA TO BE REMOVED.
5. EXISTING SWITCHES TO BE REMOVED. BACK CONDUIT TO REMAIN FOR FUTURE INSTALLATION
6. EXISTING LIGHT FIXTURE TO BE REMOVED AND SAVED FOR RE-INSTALLATION UNDER NEW WORK - SEE EL101.
7. EXISTING LIGHT FIXTURE TO REMAIN.
8. EXISTING SWITCH REMAINS.
9. EXISTING FIRE STROBE REMAINS.
10. REMOVE EXISTING SWITCH.
11. EXISTING RECEPTACLE REMAINS.
12. EXISTING "CODEBLUE" BUTTON REMAINS.
13. EXISTING NURSE CALL CORRIDOR LIGHT REMAIN.
14. EXISTING"XRAY IN-USE" SIGN REMAINS.
15. NOT USED.
16. EXISTING DATA OUTLET REMAINS.
17. EXISTING DOORSWITCH REMAINS.
18. REMOVE PORTION OF UNDER DESK WIREWAY TO ACCOMMODATE "CONNECTION BOX" UNDER NEW WORK.
19. PORTIONS OF UNDERDESK WIREWAY REMAIN FOR REUSE UNDER NEW WORK.
20. REMOVE ONE OF TWO "EMERGENCY OFF" BUTTONS.
21. REMOVE ALL SURFACE AND RECESSED RACEWAY IN AREA SHOWN. PROVIDE COVERS AND END CAPS FORE RACEWAYS THAT REMAIN.
22. EXISTING BOX REMAINS FOR USE AS "SL2" UNDER NEW WORK.
23. REMOVE EXISTING CIRCUIT BREAKER, CONTROL WIRING AND LOAD SIDE FEEDER. REMOVE LINE SIDE CONDUCTORS AND CONDUIT BACK TO PANEL XDP-8.
24. REMOVE TWO "EMERGENCY OFF" BUTTONS. SAVE ONE "EMERGENCY OFF" BUTTON FOR RE-INSTALLATION UNDER NEW WORK.

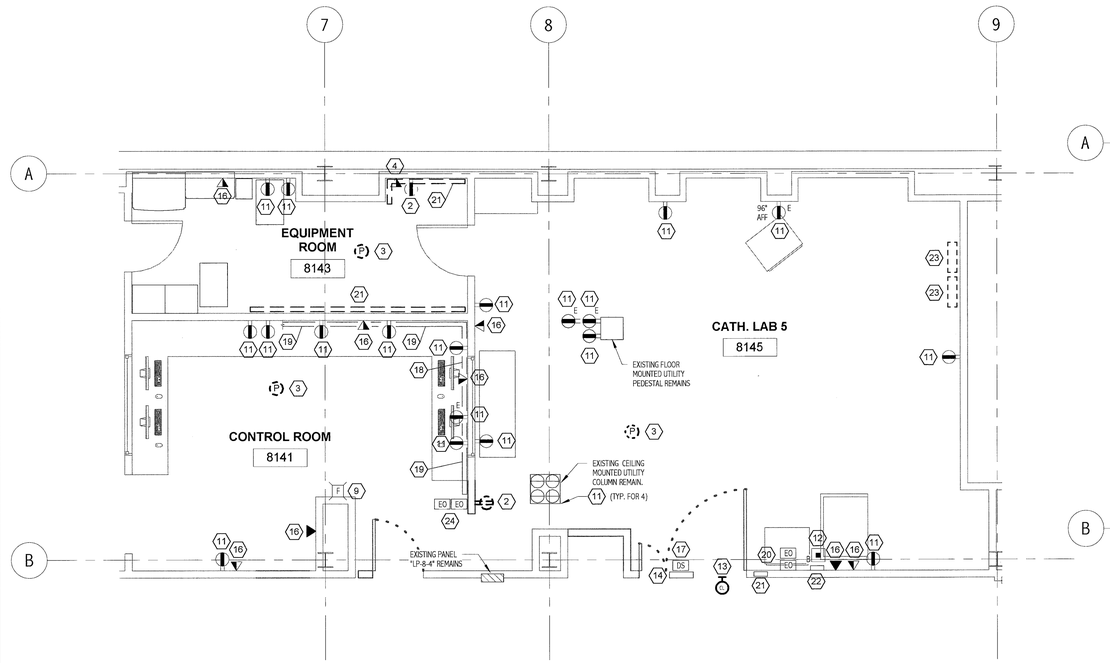


1 CATH LAB 5 POWER AND SYSTEMS DEMOLITION PLAN
1/4" = 1'-0"

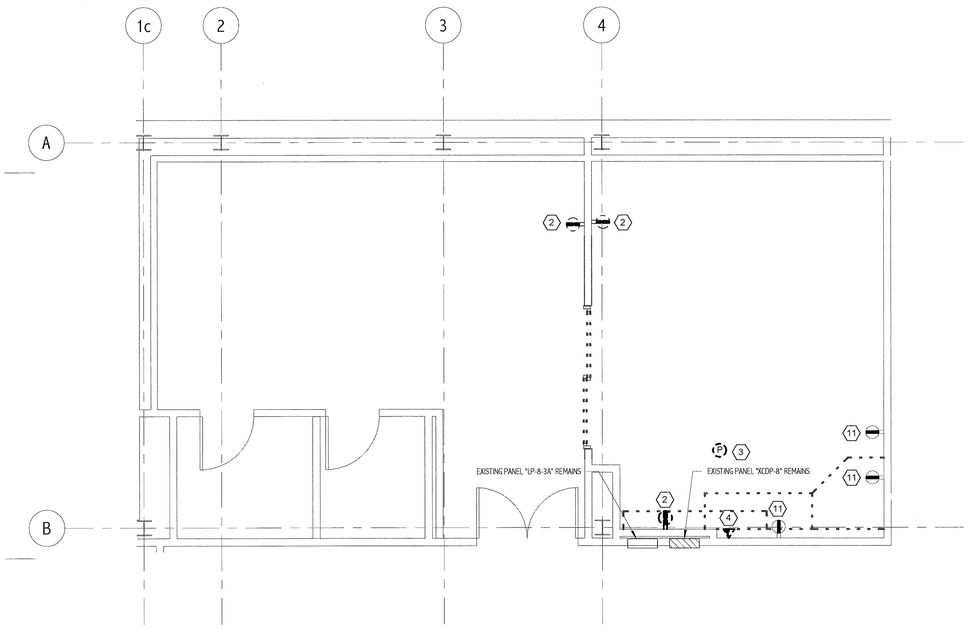


4 POWER AND SYSTEMS DEMOLITION PART PLAN
1/4" = 1'-0"

144 Fore Street/P.O. Box 618
Portland, Maine 04104
tel. (207) 772-3846
fax. (207) 772-1070
www.smrtinc.com

ARCHITECTURE
ENGINEERING
PLANNING
INTERIOR DESIGN
COMMISSIONING

SMRT

STATE OF MAINE
WILLIAM R. HEIL
No. 7380
LICENSED PROFESSIONAL ENGINEER
9/3/10

Maine Medical Center Cath Lab 5
PORTLAND, MAINE

ISSUED FOR CONSTRUCTION
9.3.10

CURRENT ISSUE STATUS:

| REV | DESCRIPTION | DATE |
|---|---|---|
| 0 | ISSUED FOR CONSTRUCTION | 9.3.10 |

GRAPHIC SCALE: 0" 1"

| | |
|---|---|
| SCALE: | 1/4" = 1'-0" |
| PROJECT MANAGER: | KD |
| JC/DRAWN BY: | COS |
| A/E OF RECORD: | WRH |
| PROJECT NO: | 10006-00 |
| DATE: | 9.3.10 |

SHEET TITLE:
ELECTRICAL
DEMOLITION PLANS

SHEET No.
ED101

©COPYRIGHT 2008 SMRT INC.