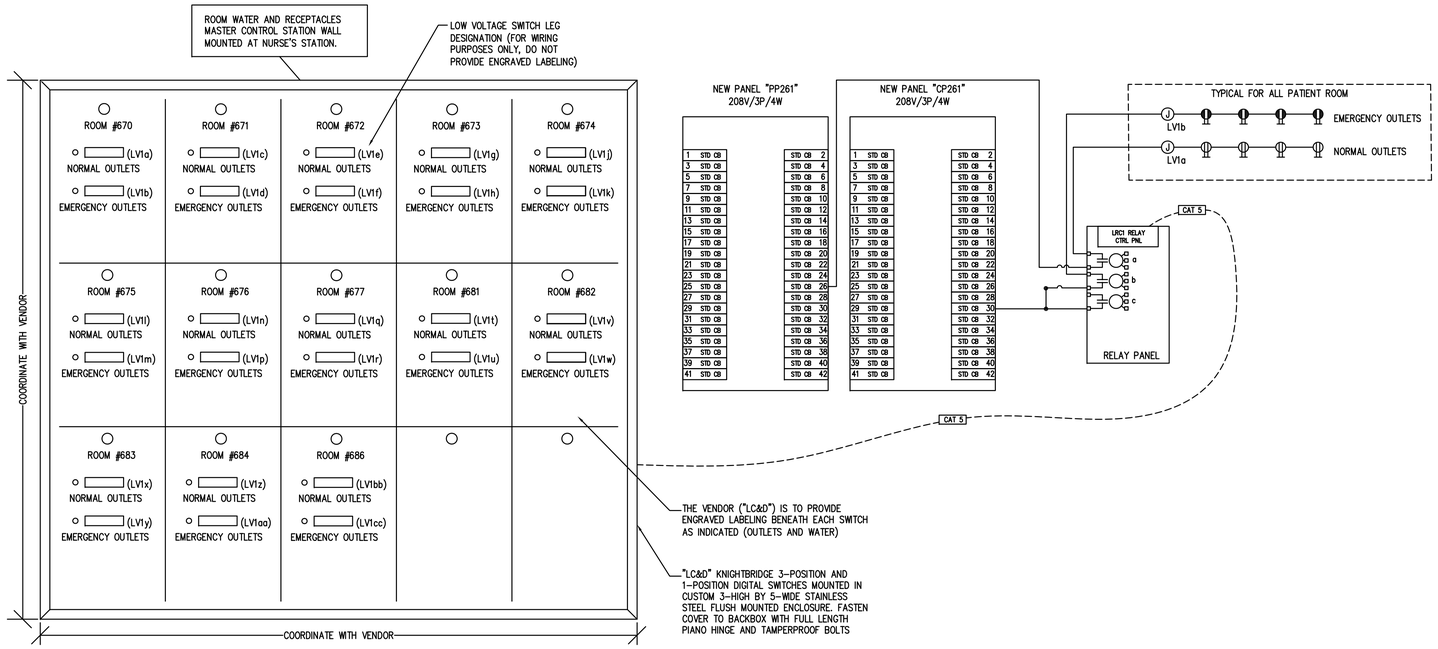

CONTROL PANEL IS ALTERNATE ONLY

1 LOW VOLTAGE RELAY WIRING DETAIL
SCALE: NOT TO SCALE

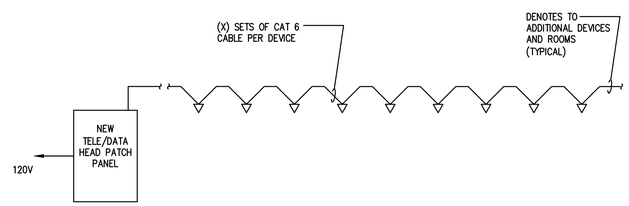

2 PARTIAL TELE/DATA DIAGRAM
SCALE: NOT TO SCALE

True North

MorrisSwitzer
Environments for Health

Williston, Vermont
Boston, Massachusetts
Portland, Maine

One Dana Street
Portland, ME 04101
t 207.773.8841
f 207.773.8840
morrisswitzer.com

© 2009 MorrisSwitzer

Seals

STATE OF MAINE
JAMES M. CONWAY
No. 10085
LICENSED
PROFESSIONAL ENGINEER

BECKER
structural engineers, inc.
75 York Street
Portland, ME 04101-4701
info@beckerstructural.com
Tel 207-879-1838
Fax 207-879-1822
www.beckerstructural.com

Consultant

Mechanical / Electrical Engineers
Fitzemeyer & Tocci Associates, Inc.
92 Montvale Ave, Suite 4100
Stoneham, MA 02180
Tel: 781-481-0210
Fax: 781-481-0203
email: info@f-t.com
www.f-t.com
Project No.: 09018.00

Consultant

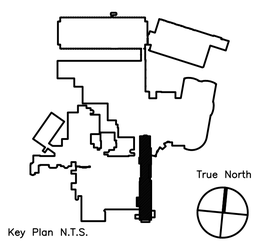

Key Plan N.T.S.

Revision	Date	No
ADDENDUM#1	12/4/09	1

Maine Medical Center
Portland, Maine

MAINE MEDICAL CENTER

PAVILION 6 RENOVATIONS

MorrisSwitzer Project Number	28034
Date	11/19/09
Scale	NOT TO SCALE

Sheet Title and Number

SIXTH FLOOR PAVILIONS "A" & "C" **ELECTRICAL RISER DIAGRAM AND DETAILS**

3E3.1