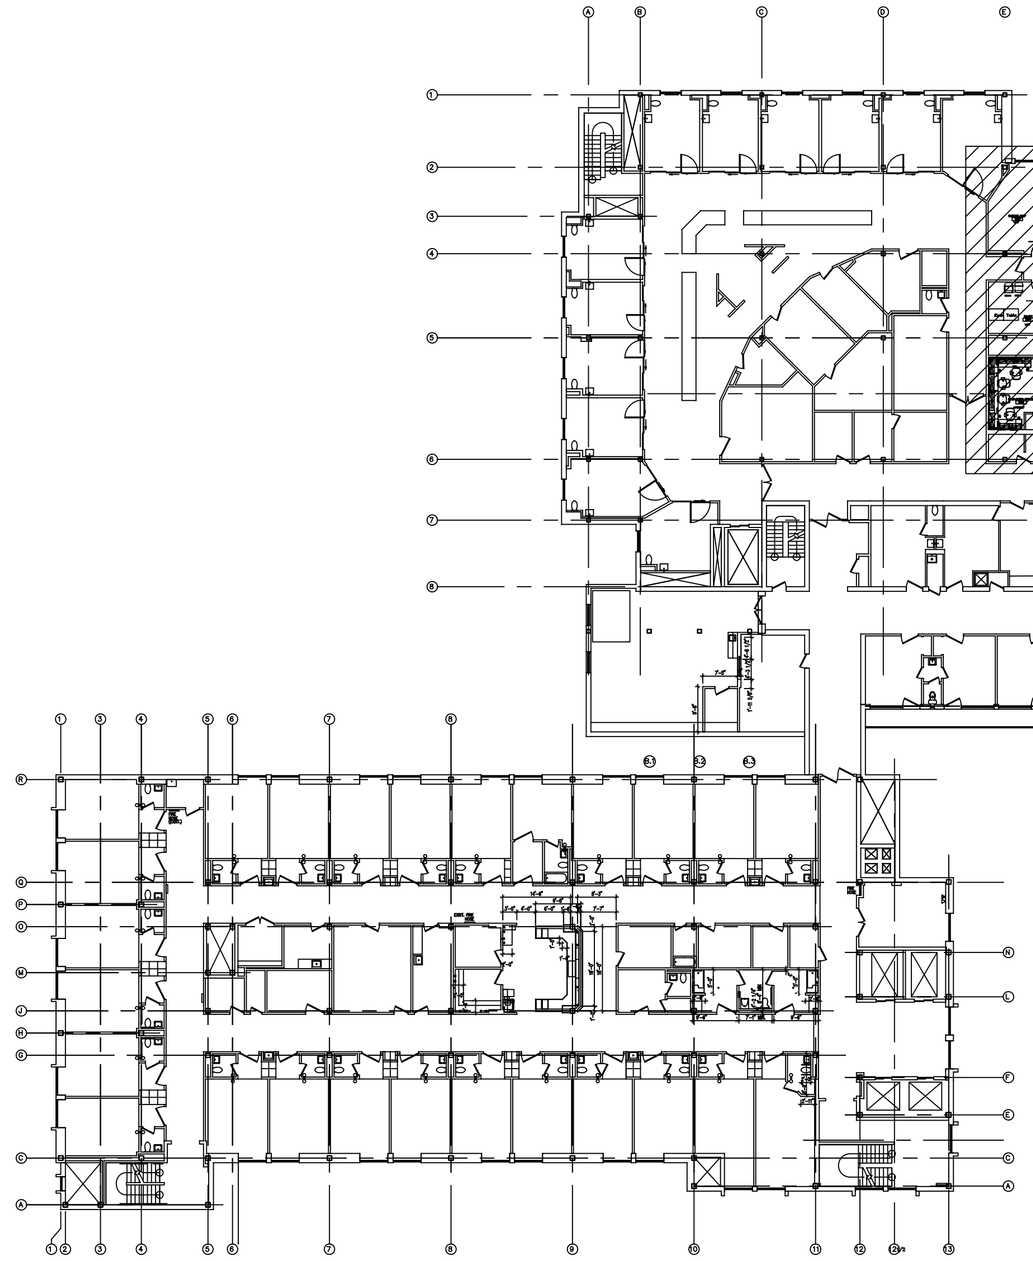

SECOND FLOOR

LOCATION PLAN scale: none

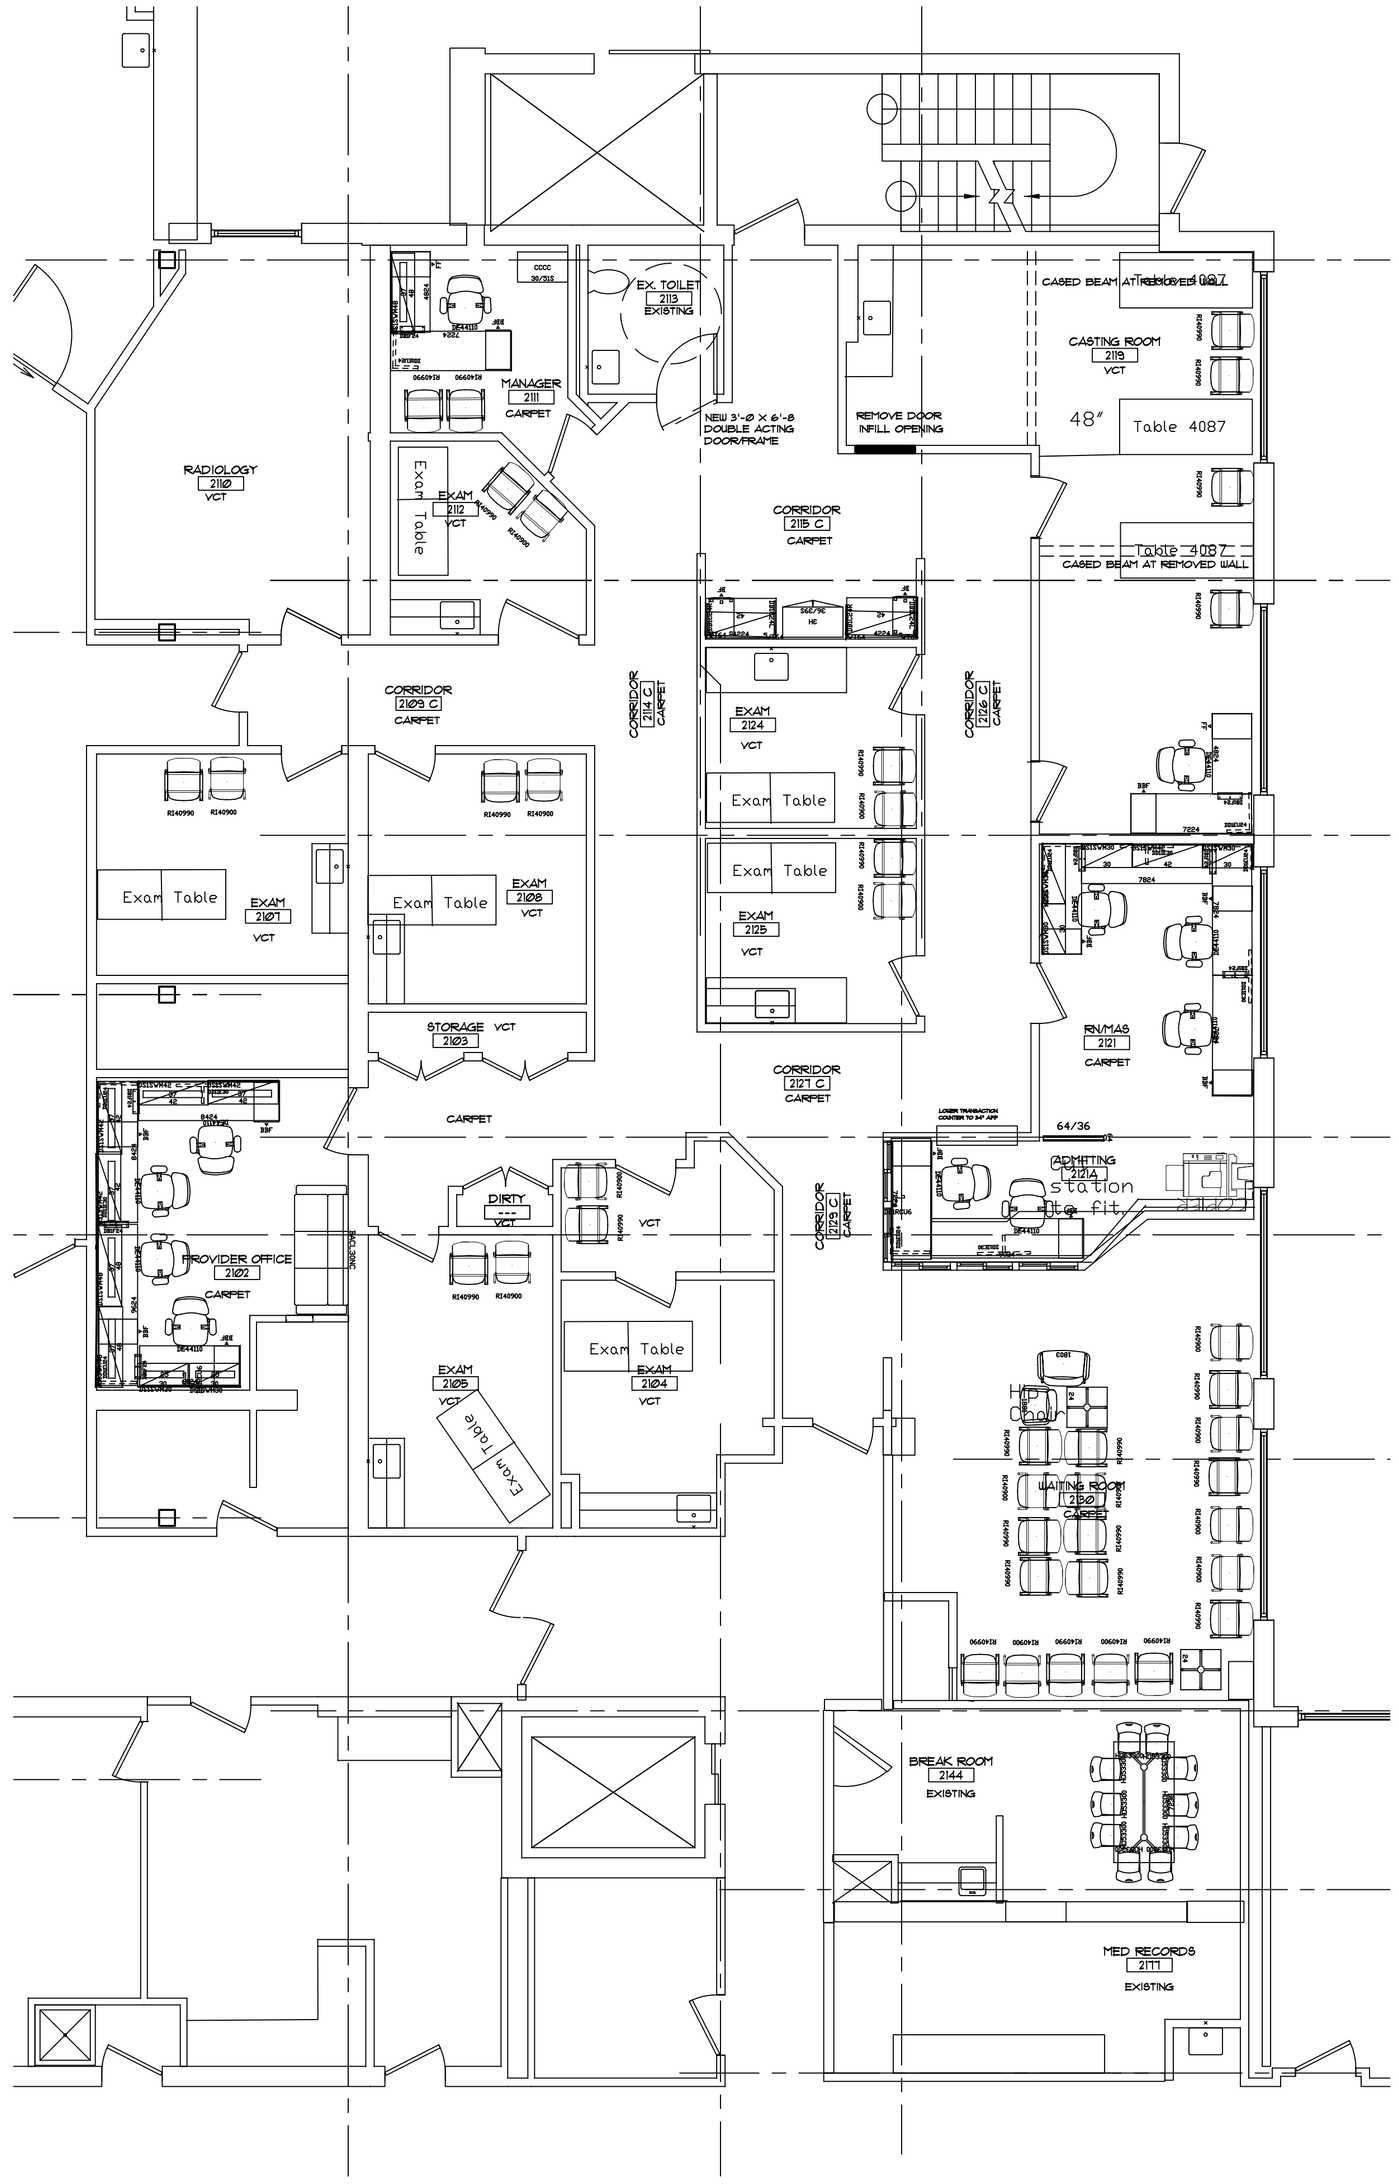

FLOOR PLAN scale: 3/16"= 1'-0"

Maine Medical Center
22 Bramhall Street
Portland, ME. 04102-3175

Facilities Development
207-662-2013

CONSULTANTS

MISCELLANEOUS REVISIONS TO ORTHOTRAUMA BMC CAMPUS

MARK	DATE	DESCRIPTION

ISSUE: For construction
PROJECT NO: 210069
CAD DWG FILE: unknown
DRAWN BY: WPP
CHECKED BY: RC

SHEET TITLE

PLAN

A-1

Sheet of

© Copyright 1997, Construction Specifications Institute, 601 Madison Street, Alexandria, VA 22314-1791