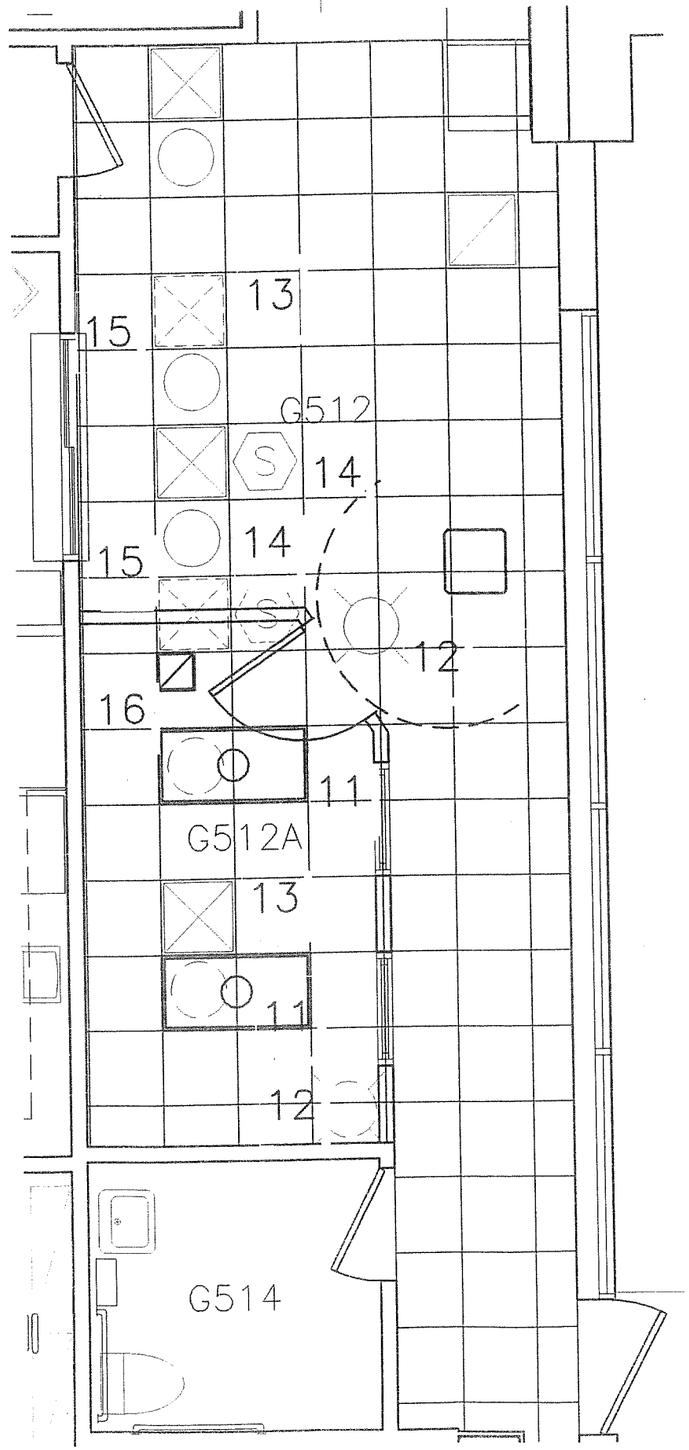

REFLECTED CEILING PLAN

SCALE : 1/4" = 1'-0"

NOTES:

1. PROVIDE 3 5/8" METAL STUDS W/ 5/8" TYPE X GWB EACH SIDE TO DECK ABOVE. INCLUDE INSULATION FOR SOUND.
2. PROVIDE 3070 WOOD DOOR TO MATCH EXISTING IN AREA.
DOOR HARDWARE TO INCLUDE SARGENT 10 LINE OFFICE FUNTION LOCKSET.
3. PROVIDE 36" WIDE BY 24" TALL GLASS WINDOW IN HOLLOW METAL FRAME.
ALIGN BOTTOM OF WINDOW FRAME WITH BOTTOM OF DOOR FRAME.
4. PROVIDE VINYL BASEBOARD TO MATCH EXISTING.
5. REMOVE EXISTING WOOD CHAIR RAIL. REAPPLY AT NEW WALL ADJASCENT TO PHARMACY WINDOW.
6. RELOCATE EXISTING WALL CLOCK.
7. RELOCATE WOOD "FORMS" BOX MOUNTED TO WALL.
8. PROVIDE DUPLEX OUTLET.
9. PROVIDE LIGHT SWITCH.
10. PROVIDE CONDUIT AND BOX FOR DATA DROP BY OWNER.
11. PROVIDE 2X4 3 TUBE T8 PARABOLIC LIGHT FIXTURE.
12. RELOCATE EXIT SIGN.
13. RELOCATE SMOKE DETECTOR.
14. RELOCATE SPEAKER.
15. RELOCATE SUPPLY DIFFUSER.
16. PROVIDE NEW RETURN GRILL AND CONNECT TO EXISTING DUCTWORK.

PROVIDE 44" CLEAR WIDTH FROM NEW WALL TO EXITING COLUMN.
REPLACE ANY CEILING TILES DAMAGED BY NEW WORK.

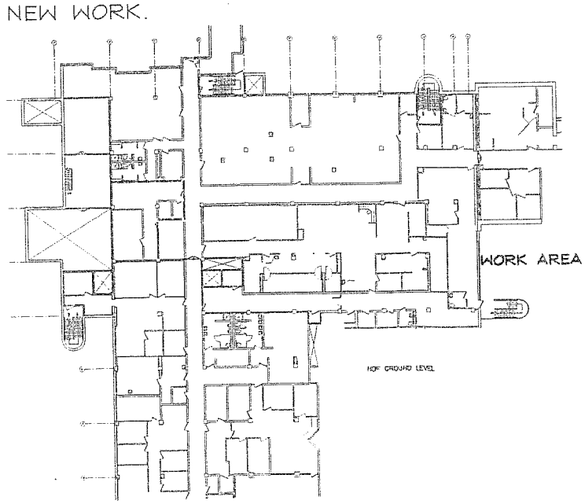

LOCUS PLAN

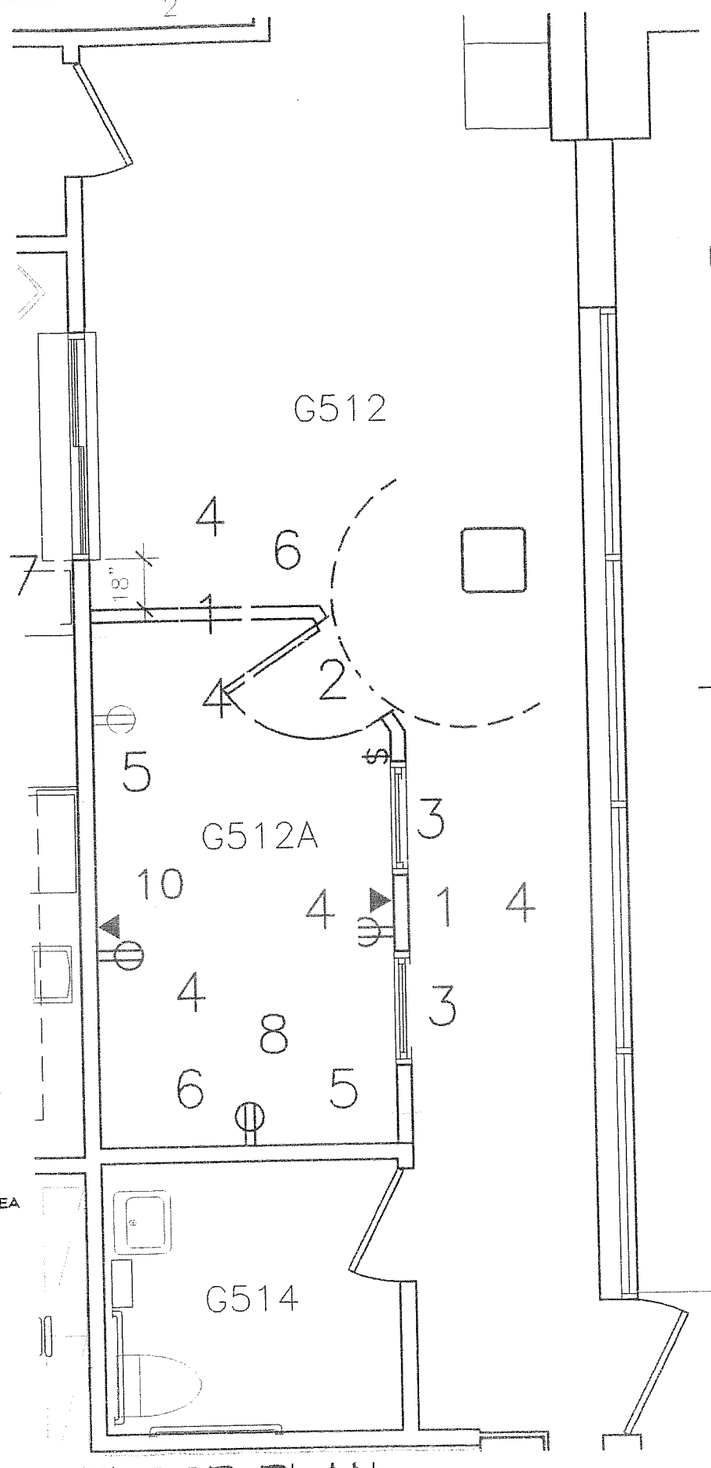

FLOOR PLAN

SCALE : 1/4" = 1'-0"

Maine Medical Center
22 Bramhall Street
Portland, ME. 04102-3175

Facilities Development
207-871-2013

CONSULTANTS

PHARMACY OFFICE

Bramhall Campus
NDF Building
Ground Floor

MARK	DATE	DESCRIPTION

ISSUE: For Pricing
PROJECT NO: 29005
CAD DWG FILE:
DRAWN BY: RJS
CHECKED BY: RJS
FEB. 3, 2010

SHEET TITLE

FLOOR PLANS

A-101

Sheet 1 of 1