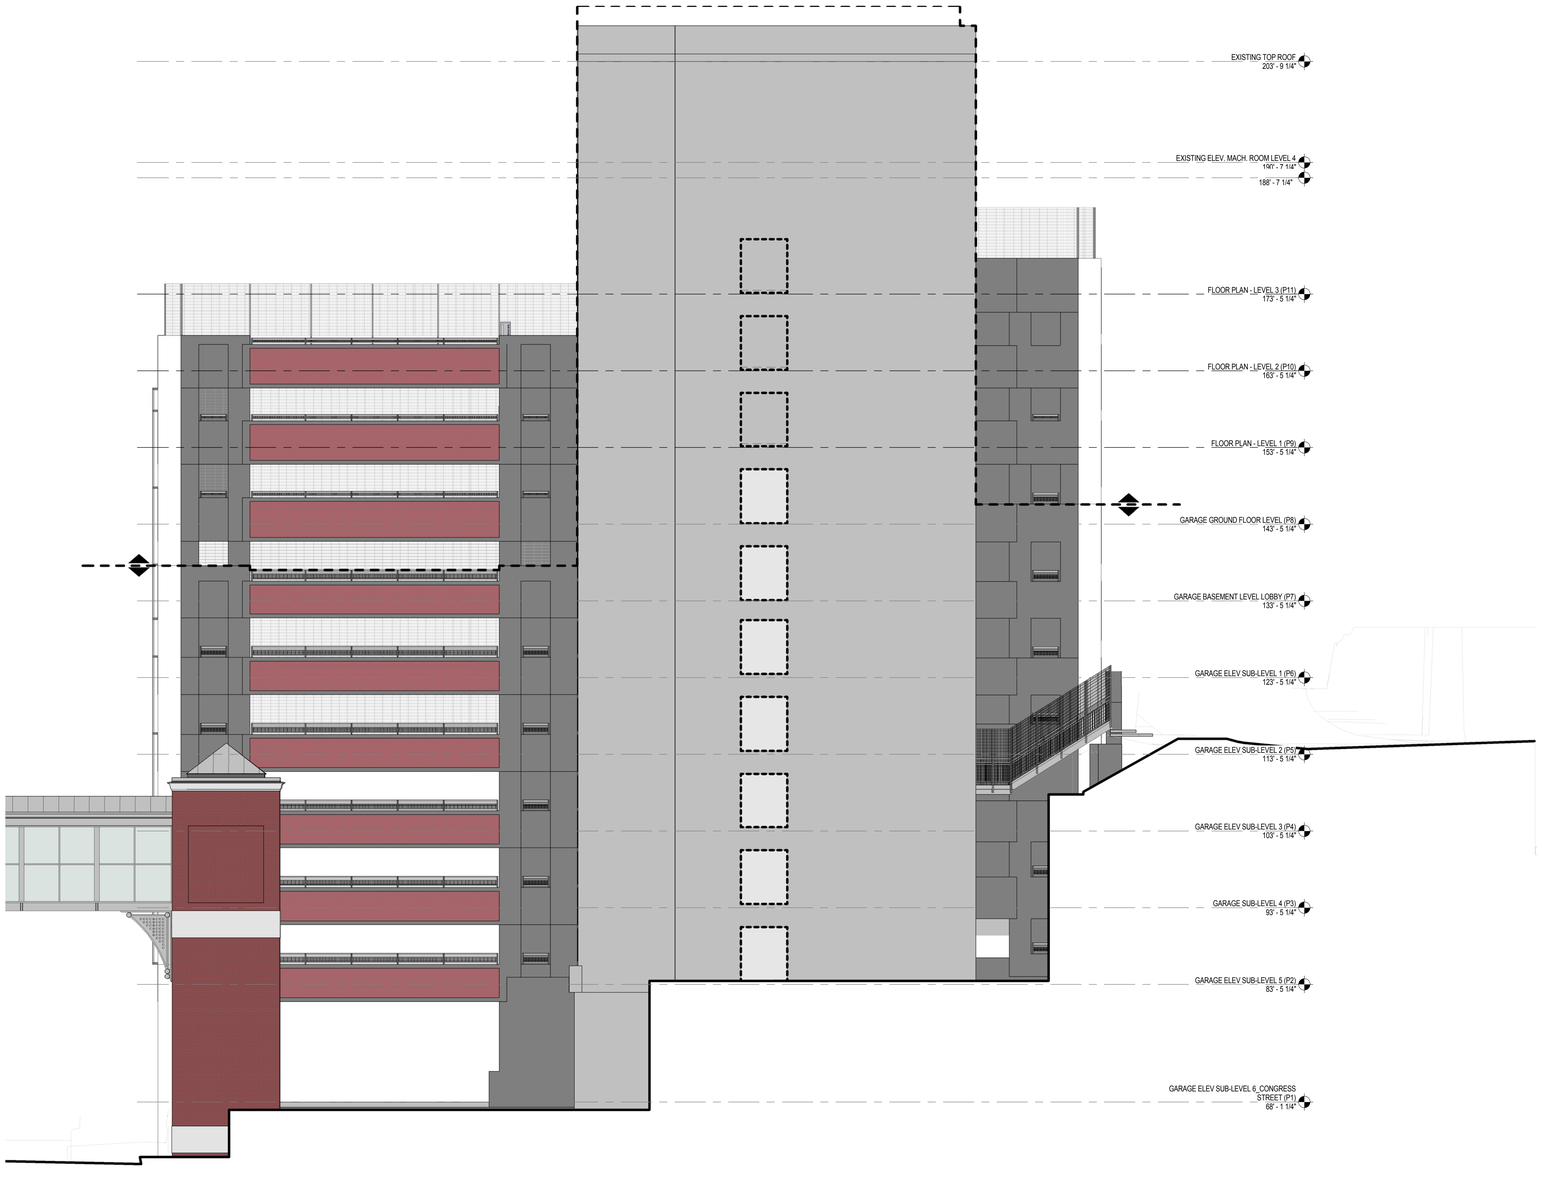

VISITOR GARAGE EXPANSION
WEST ELEVATION

SCALE 1/8" = 1'-0"

PERKINS+WILL