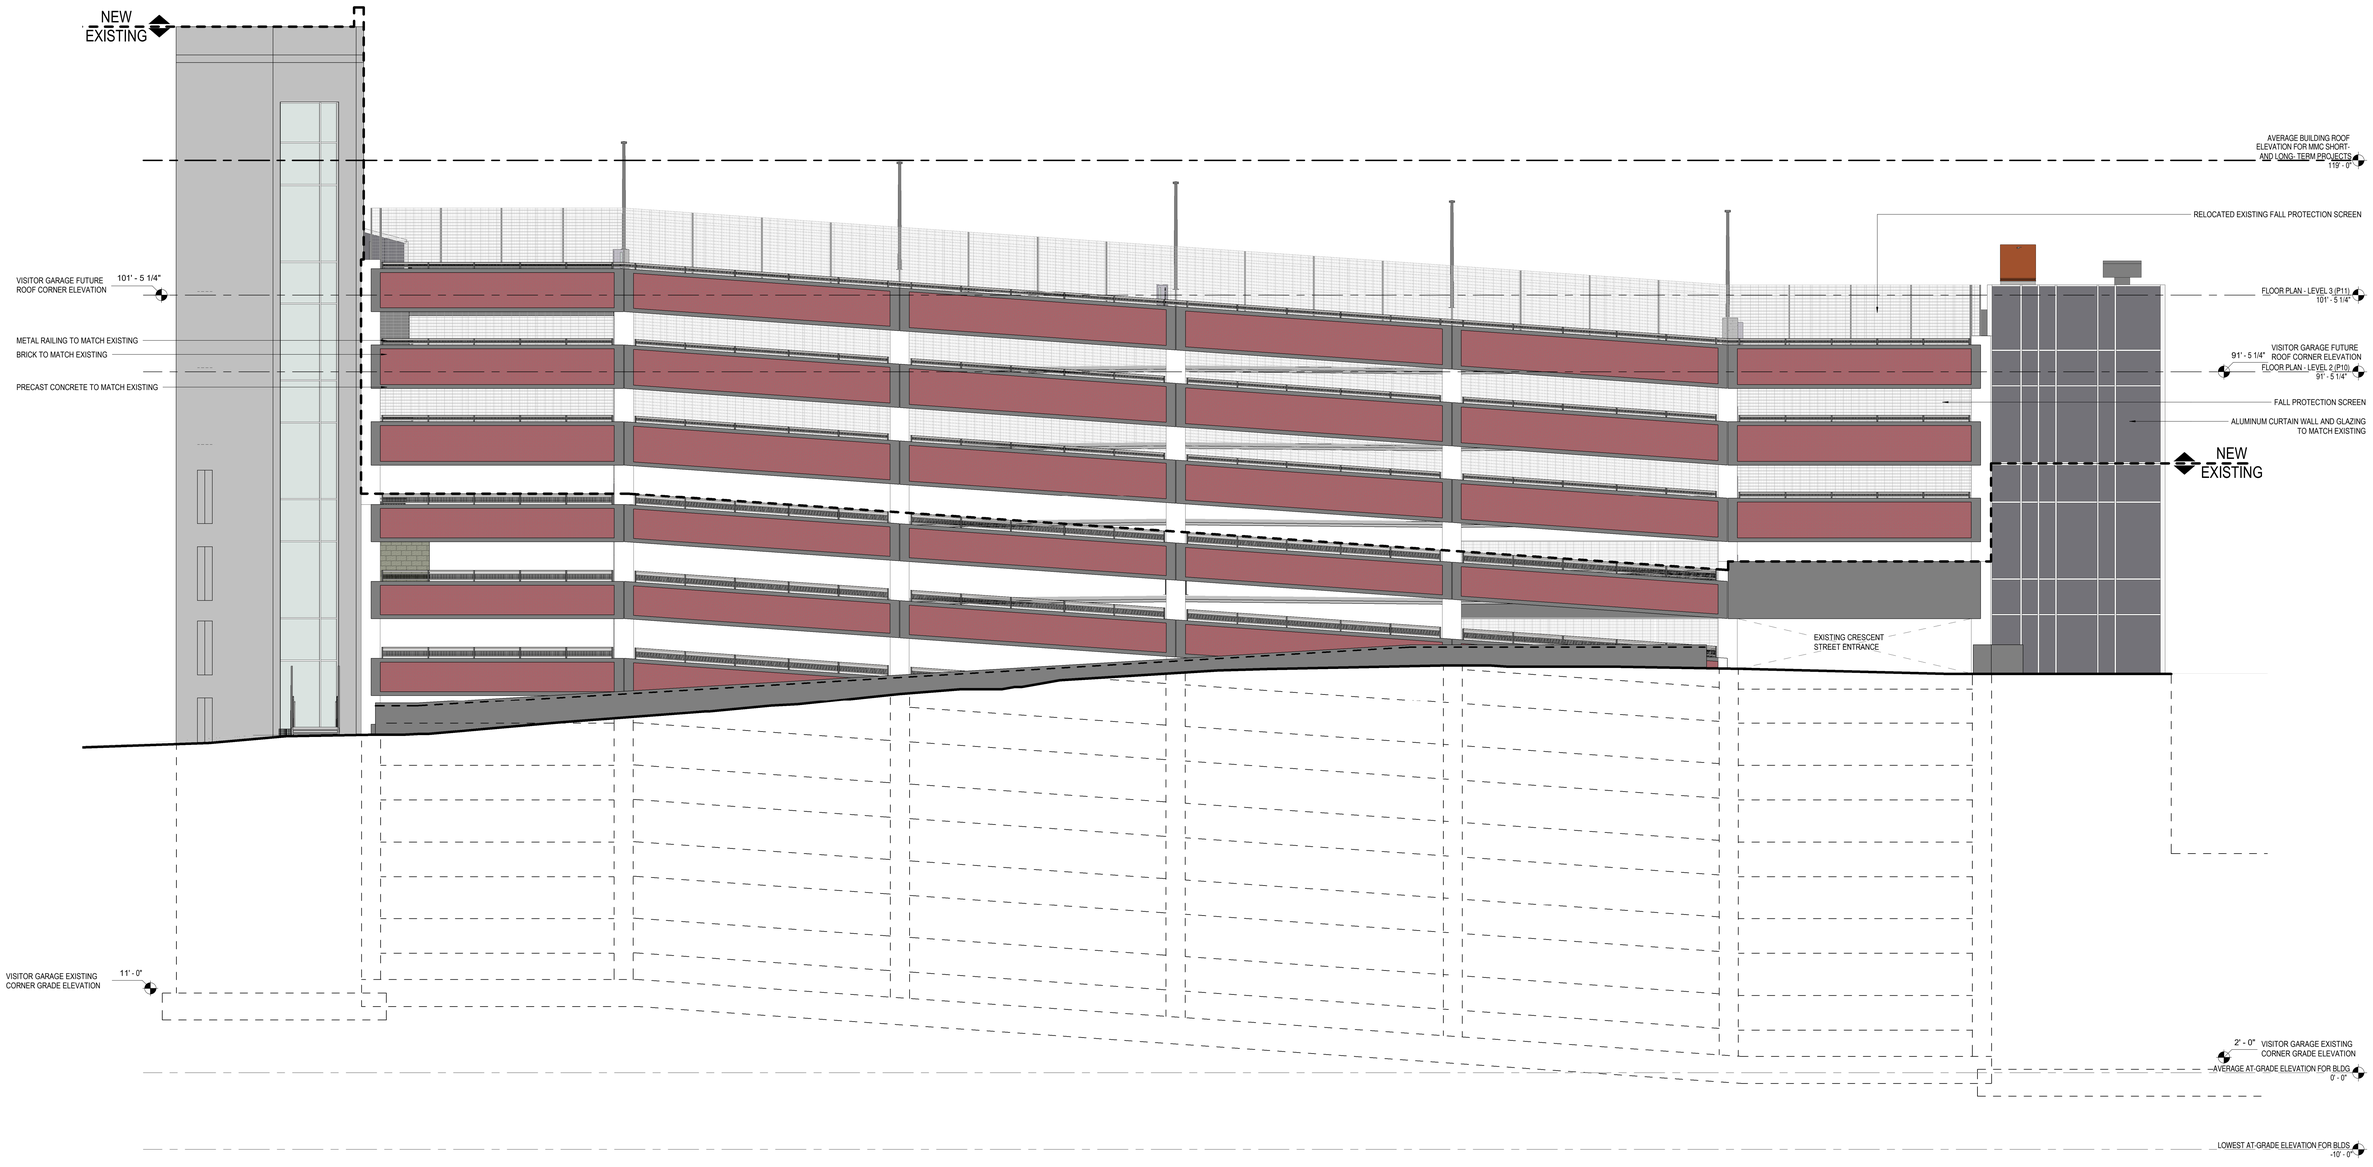

Visitor Garage Expansion

SOUTH ELEVATION

PERKINS+WILL

2018.02.12 DOCUMENT SET