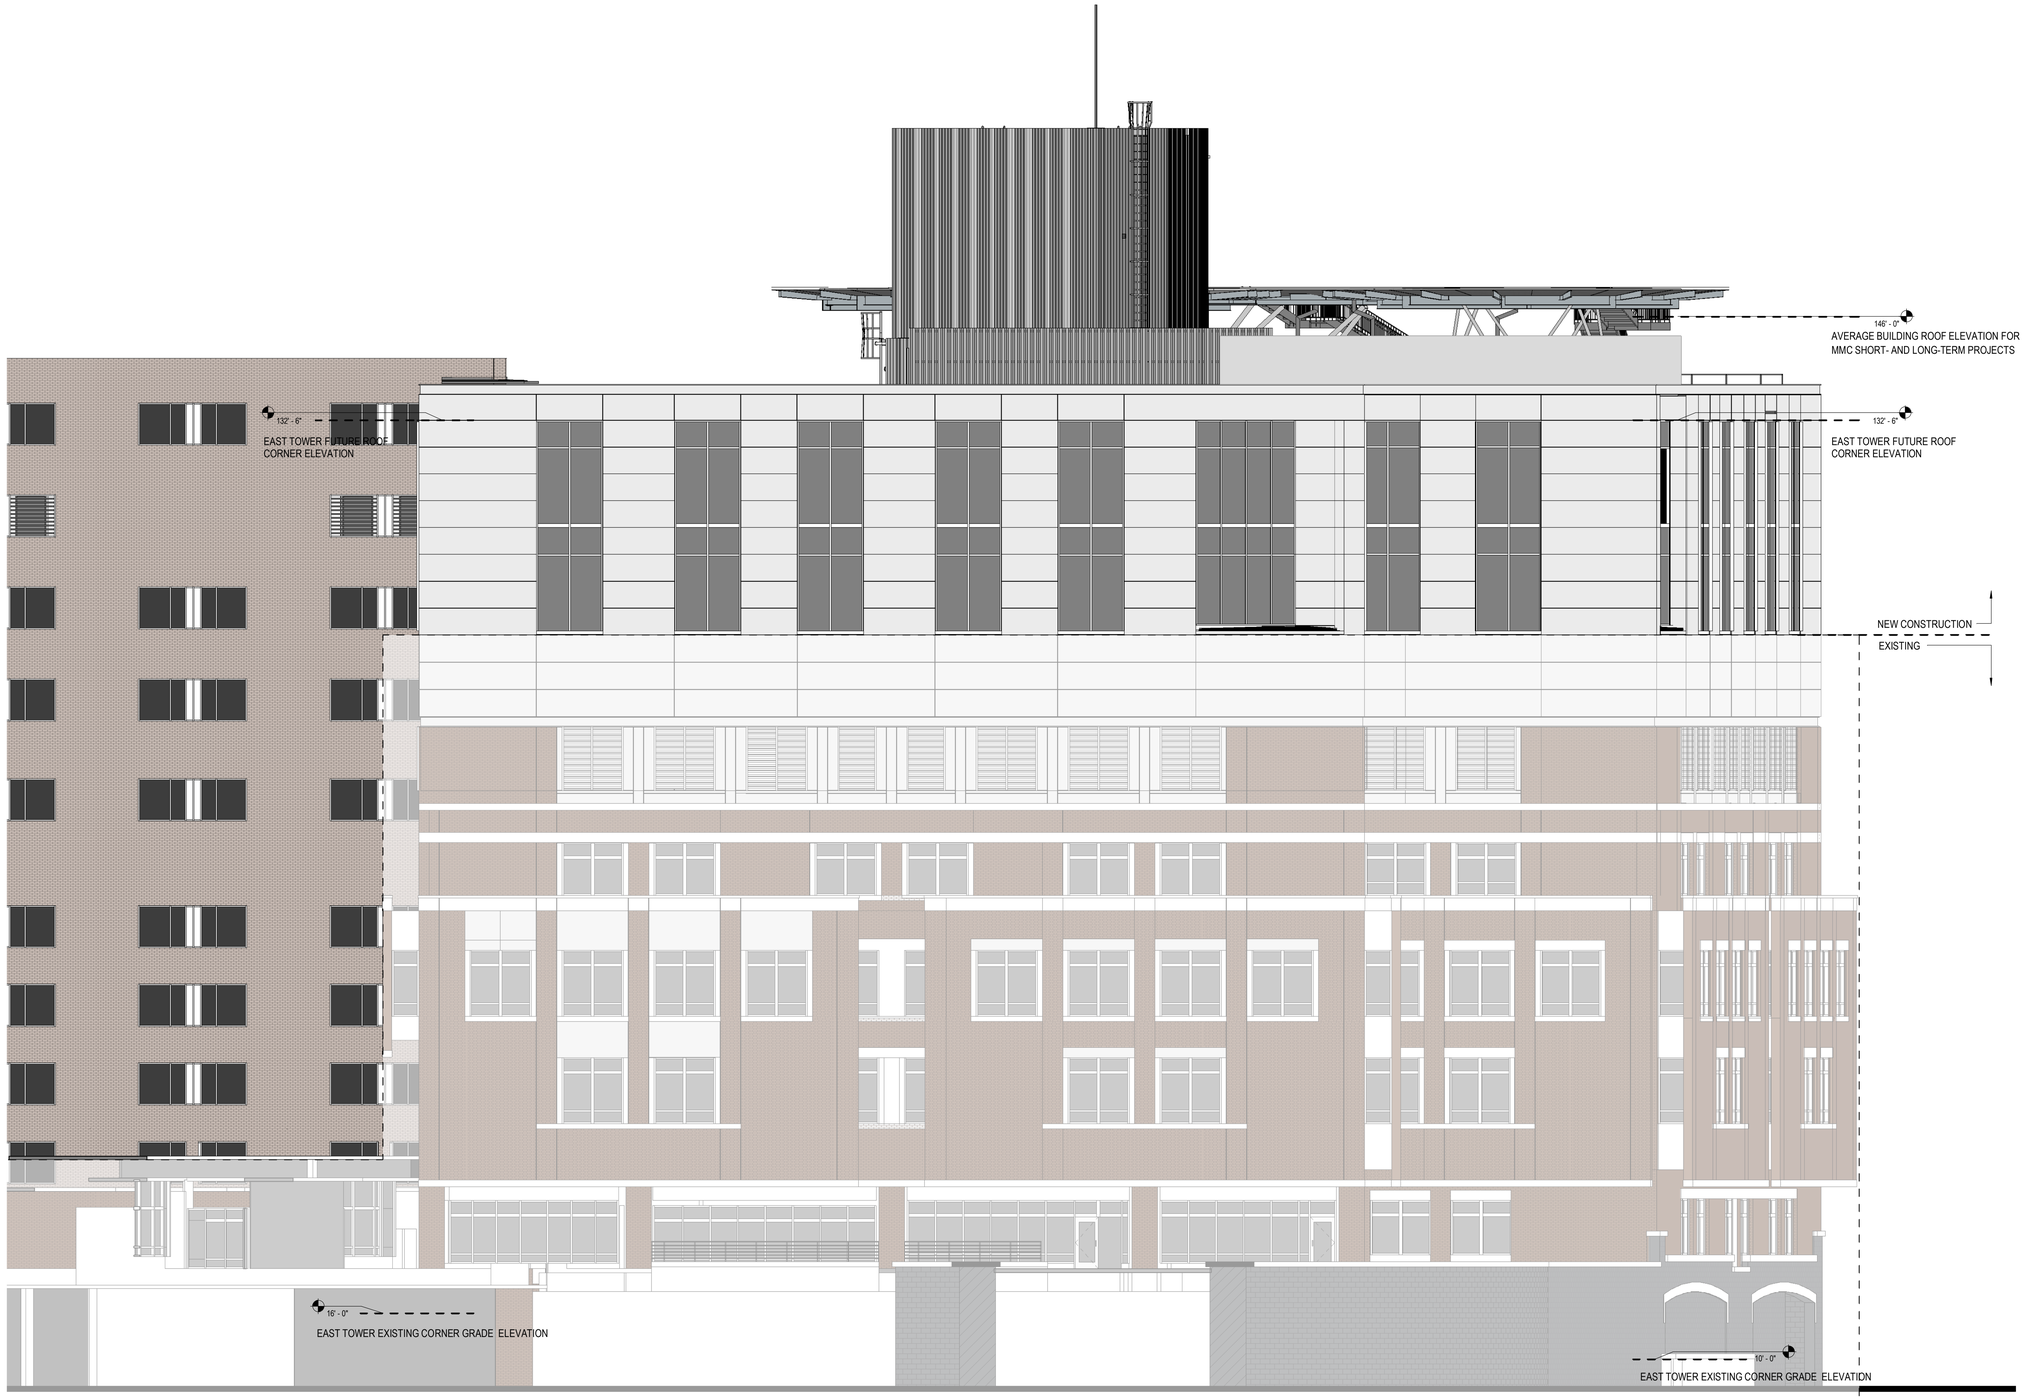

1/8" = 1'-0"

Maine Medical Center
MaineHealth

East Tower 6 & 7 Addition

SOUTH ELEVATION

PERKINS+WILL

12/28/2017 11:15:58
AM