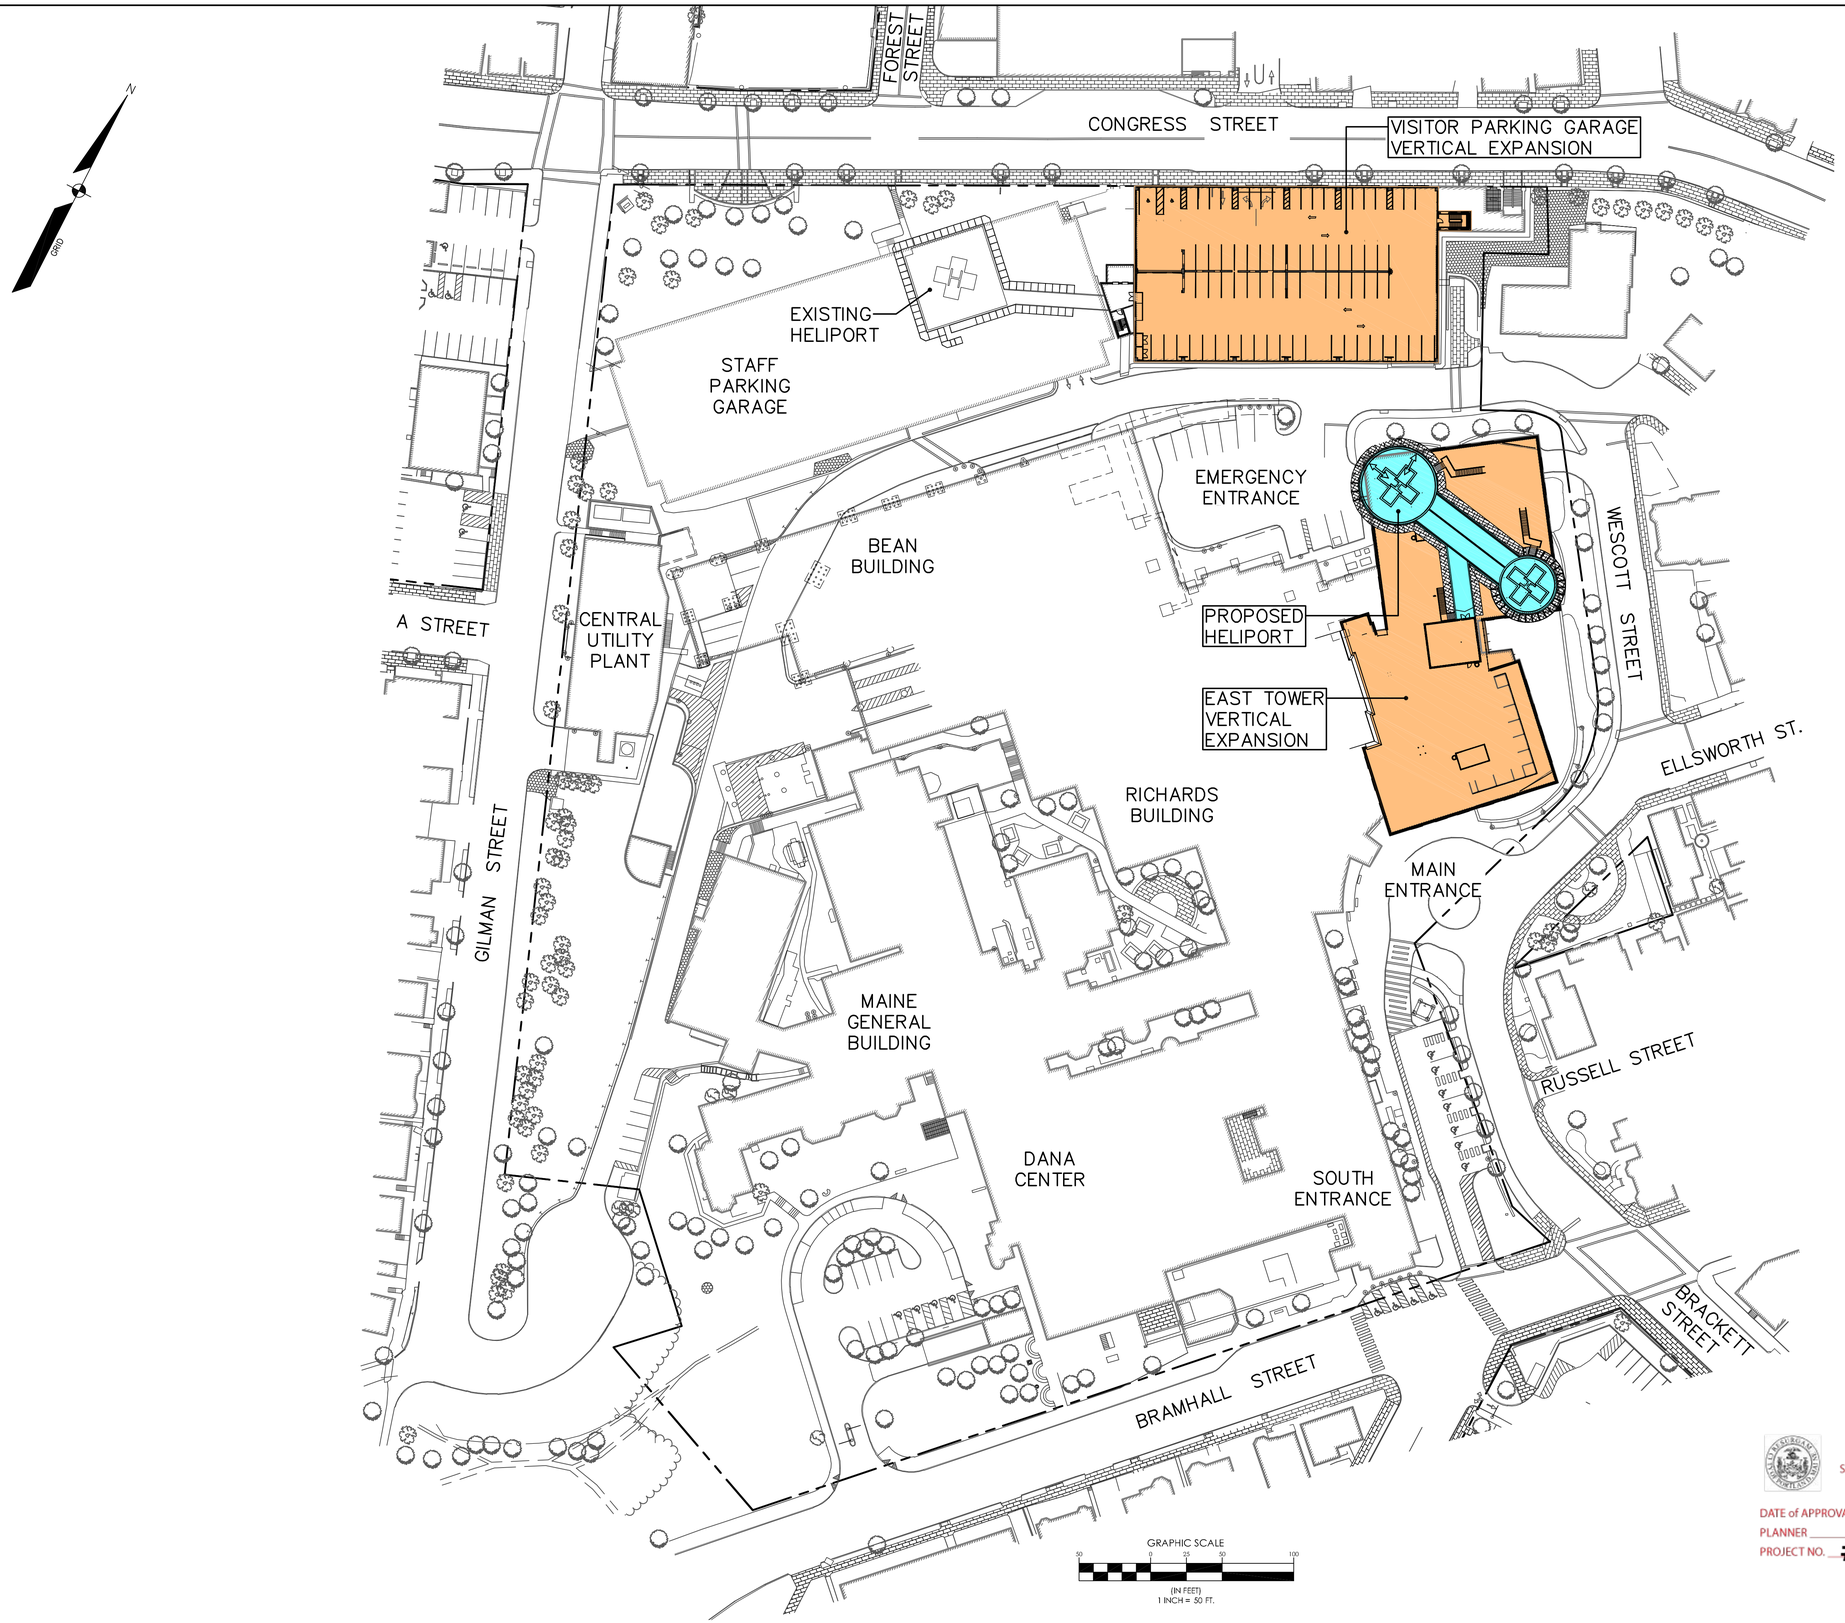

CITY OF PORTLAND
APPROVED SITE PLAN
Subject to Conditions of Approval
and Standard Conditions

DATE of APPROVAL 3-27-2018
PLANNER Jean Fraser
PROJECT NO. #2017-289

DESIGNED	CHECKED
WTC	WTC

REV.	BY:	DATE:	STATUS:
A	WTC	12-15-17	CITY SUBMITTAL NO. 1

THIS PLAN SHALL NOT BE MODIFIED WITHOUT WRITTEN PERMISSION FROM SEBAGO TECHNICS, INC. ANY ALTERATIONS, AUTHORIZED OR OTHERWISE, SHALL BE AT THE USER'S SOLE RISK AND WITHOUT LIABILITY TO SEBAGO TECHNICS, INC.

SEBAGO TECHNICS
WWW.SEBAGOTECHNICS.COM
75 John Roberts Rd.
Suite 1A
South Portland, ME 04106
Tel. 207-200-2100

SITE PLAN
OF:
MAINE MEDICAL CENTER - EAST TOWER AND VISITOR GARAGE
22 BRAMHALL STREET
PORTLAND, MAINE
FOR:
MAINE MEDICAL CENTER
22 BRAMHALL STREET
PORTLAND, MAINE 04102

PROJECT NO.	SCALE
15466	1"=50'

SHEET 1 OF 1

15466B.dwg, TAB:SKETCH