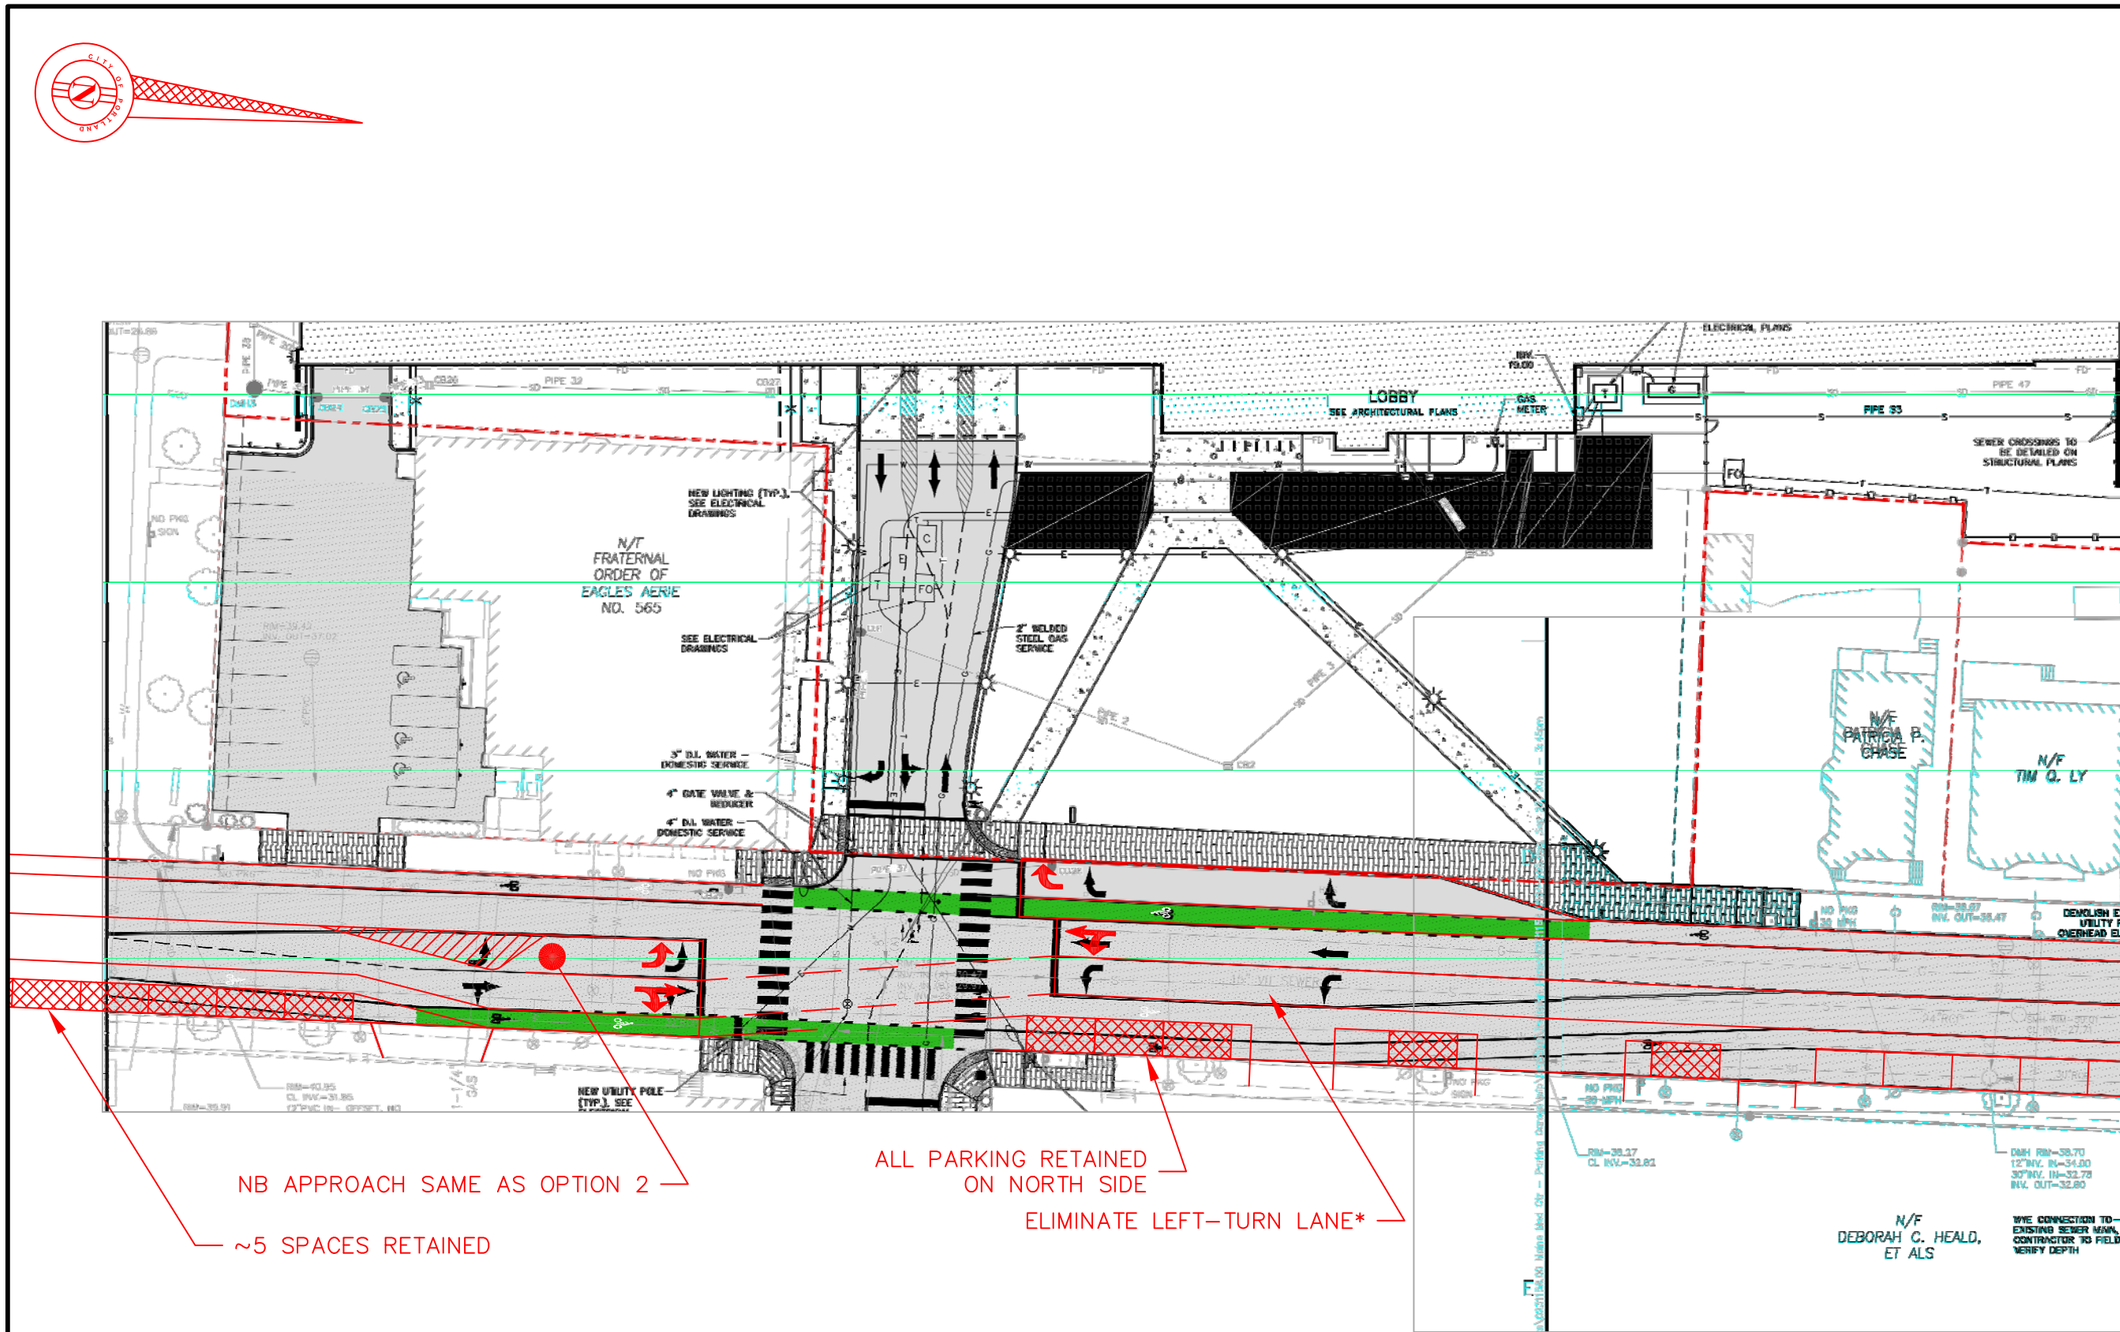

GRAPHIC SCALE

40' 0' 20' 40' 80'

(IN FEET)
1 inch = 40' ft.

*LEFT TURN LANE PROVIDED FOR OCCASIONAL SHUTTLE USE TO AVOID UNSAFE LEFT TURN FROM DRIVEWAY. CONVERSION OF C STREET TO 2 WAY MAY PROVIDE ALTERNATE OPTION.

REFERENCES:
LDT PROJECT:
DRAWING:
FIELD BOOK:

DESIGNED BY: M. TREMBLAY
DRAWN BY: M. TREMBLAY
CHECKED BY:
SCALE: AS NOTED
DATE: 08/16/2019

ST JOHN STREET AT D STREET
TRAFFIC AND PARKING CONFIGURATION
OPTION 3: SB TURN LANE ELIMINATED

CITY OF PORTLAND, MAINE
PUBLIC WORKS DEPARTMENT
ENGINEERING DIVISION

SHEET # 3 OF 3

PLAN NUMBER