VISITOR GARAGE EXPANSION
LEVEL P10 FLOOR PLAN

SCALE 1/8" = 1'-0"

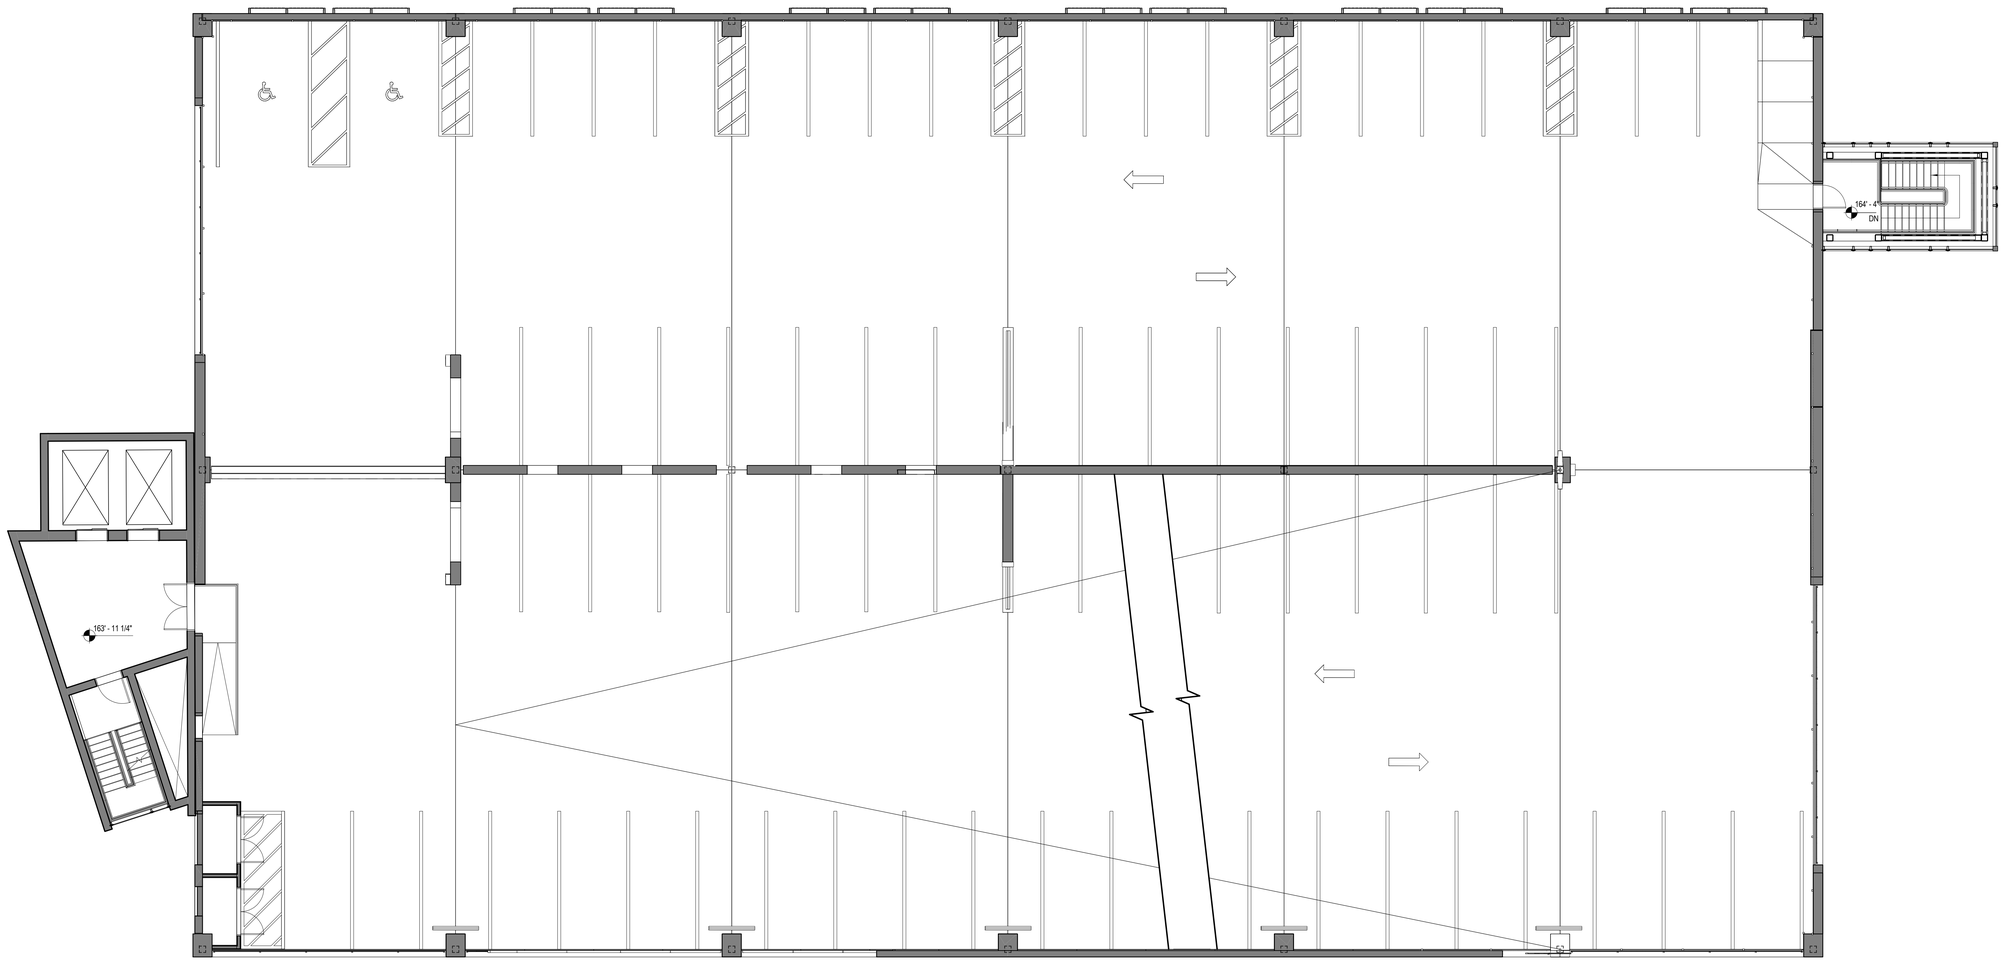

PERKINS + WILL