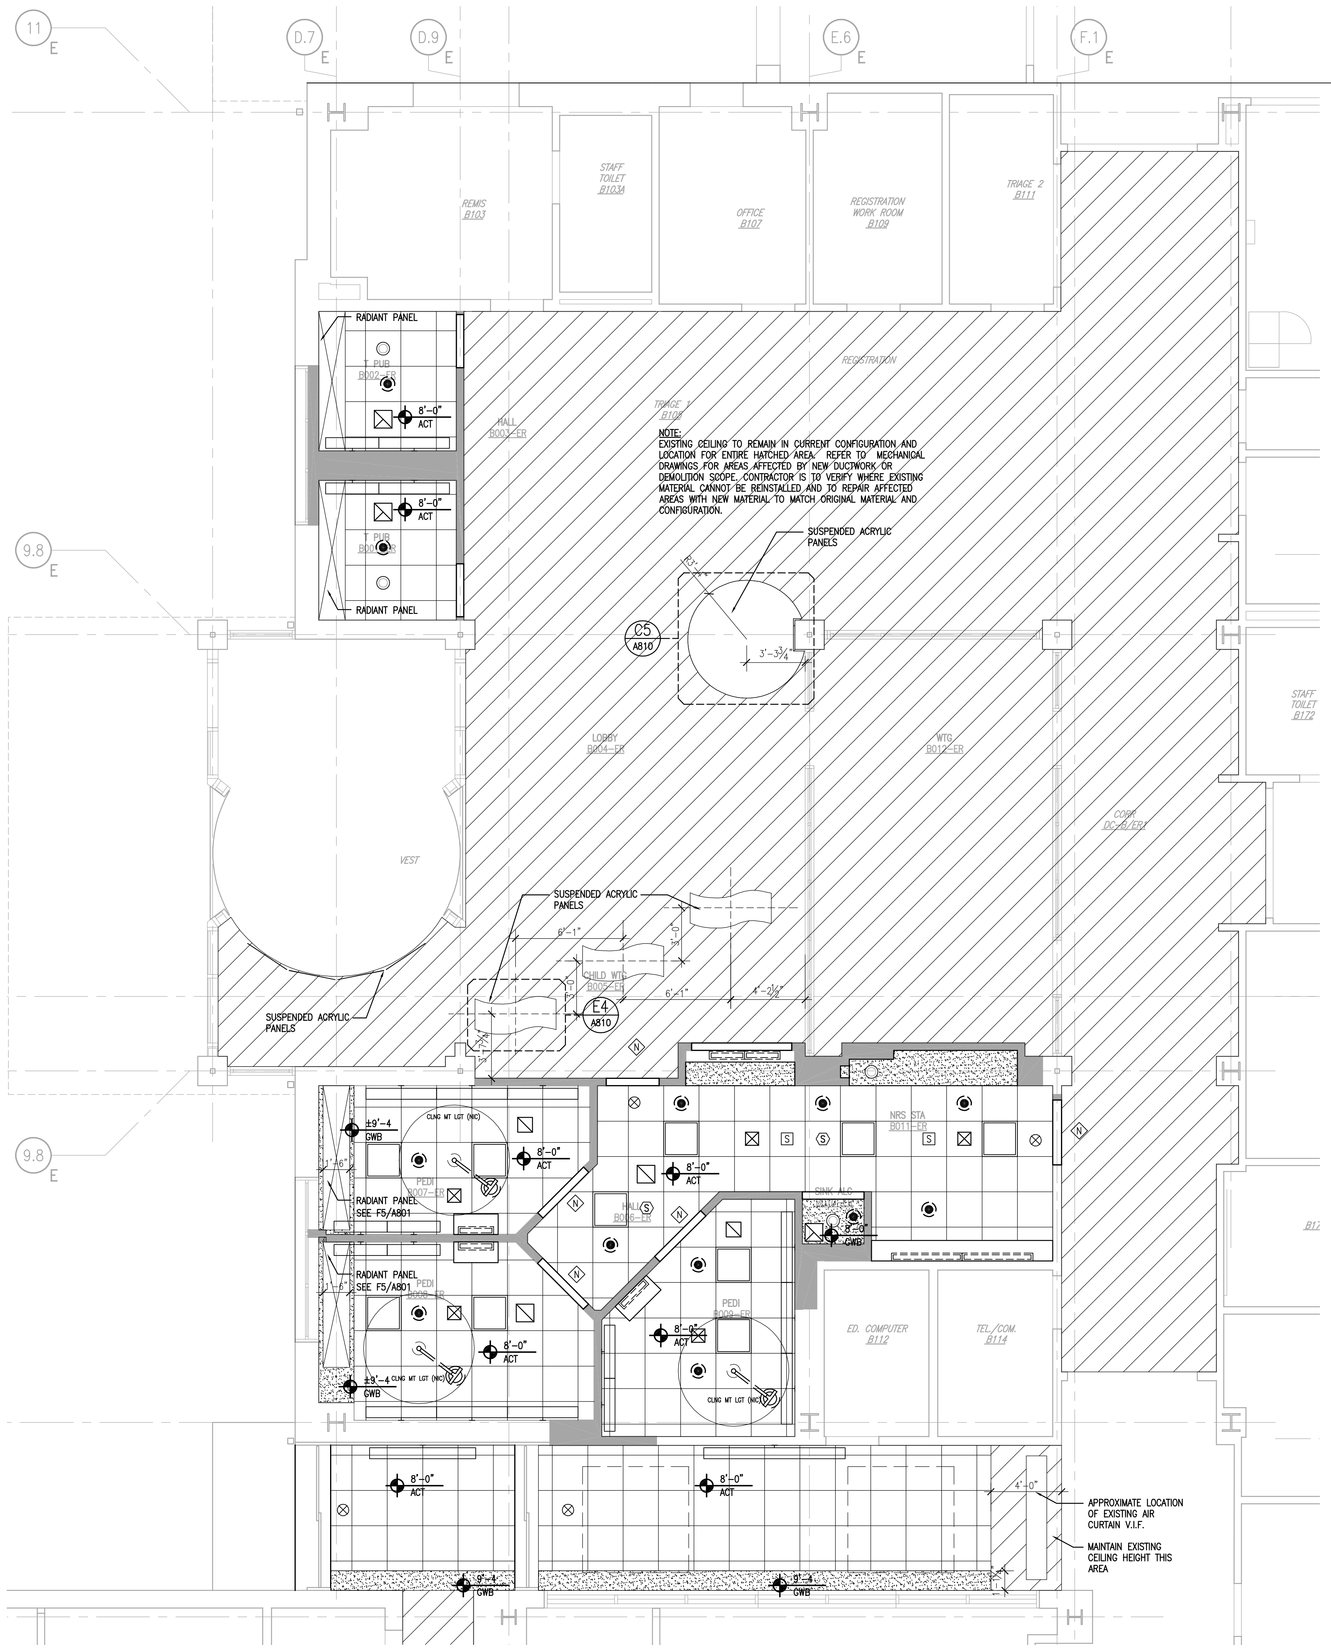

1 REFLECTED CEILING PLAN
SCALE: 1/4" = 1'-0"

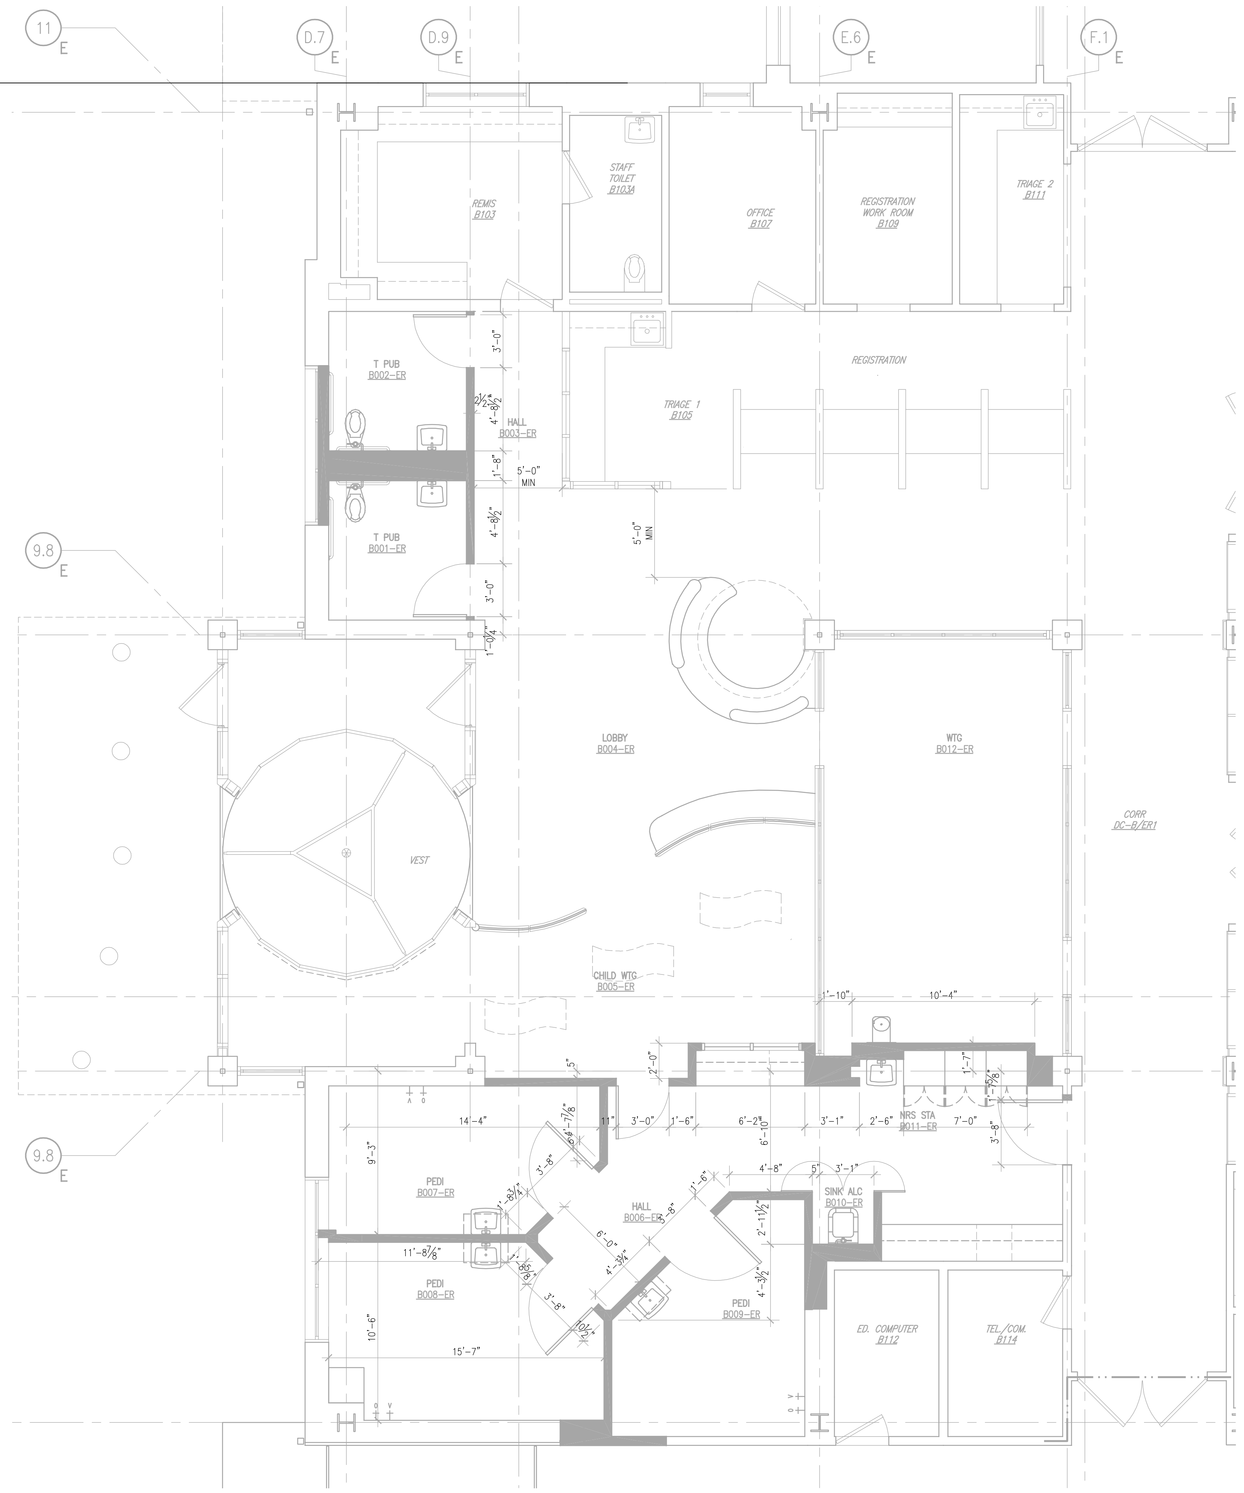

2 DIMENSIONED FLOOR PLAN
SCALE: 1/4" = 1'-0"

General Notes:

1. CEILING HEIGHTS SHALL BE AS INDICATED ON THE RCP. ADJUSTMENT CEILING HEIGHTS CAN ONLY BE MADE WITH THE WRITTEN APPROVAL OF ARCHITECT.
2. IN EXISTING AREAS WHERE NEW CEILINGS ARE INDICATED, EXISTING CE SHALL BE REMOVED. ELECTRICAL FIXTURES, H&V REGISTERS, CURTAIN T ETC., SHALL BE REMOVED, REPLACED OR RELOCATED AS REQUIRED BY CONTRACT DOCUMENTS AND TO SUIT THE NEW CONDITIONS.
3. ALL CEILING TILES ARE ACT (ACOUSTICAL CEILING) TILES UNLESS OTH NOTED.
4. ALL GWB SOFFITS ARE TO BE 7'-2" A.F.F. UNLESS NOTED OTHERWISE
5. ALL ACT CEILINGS ARE TO BE 8'-0" A.F.F. UNLESS NOTED OTHERWISE
6. ALL ACT CEILINGS ARE TO BE CENTERED IN THE ROOMS (TYPICAL) UN NOTED OTHERWISE.
7. GYPSUM SOFFITS ARE LOCATED ABOVE CABINETS IN EXAM ROOMS, TYP

REFLECTED CEILING LEGEND

-SEE REFLECTED CEILING PLAN FOR CEILING HEIGHTS.

- RECESSED 2'x4' FLUORESCENT LIGHT
- RECESSED 2'x2' FLUORESCENT LIGHT
- RECESSED 1'x4' FLUORESCENT LIGHT
- DOWN LIGHT
- SURFACE MOUNTED FIXTURE
- WALL SCONCE
- TRACK LIGHTING
- COVE LIGHT FIXTURE
- PERIMETER SLOT LIGHT
- WALL SURFACE MOUNTED FIXTURE
- HEIGHT / MATL. CEILING HEIGHT SYMBOL
- 2'X2' ACOUSTIC TILE
- 2'X4' ACOUSTIC TILE
- GYPSUM WALLBOARD CEILING OR SOFFIT
- RADIENT PANEL HEATING
- MECHANICAL SUPPLY DIFFUSER
- MECHANICAL RETURN REGISTER
- MECHANICAL EXHAUST
- EXIT SIGN
- FIRE ALARM/HORN
- SPEAKER
- NURSE CALL
- SMOKE DETECTOR
- EMERGENCY LIGHTING
- SPRINKLER
- RECESSED SPRINKLER
- CEILING MOUNTED PROCEDURE/SURGICAL FIXTURE

MARK	ISSUE DATE	DESCRIPTION

Issue Log

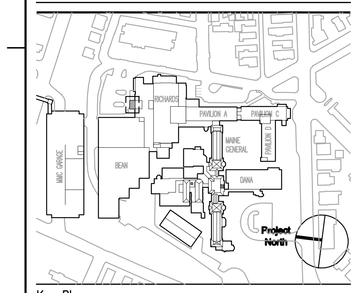

Key Plan

TRO
ARCHITECTURE
PLANNING
ENGINEERING
INTERIOR DESIGN
The Ritchie Organization
80 Bridge Street
Newton, MA 02458-1194
617-969-8400

Maine Medical Center
ED Pediatric Exam Renovation
Portland, Maine

Drawing Title

REFLECTED CEILING AND DIMENSIONED FLOOR PLANS

0 0 0 0 0

Commission No.	4684	Date Issued	JUNE 22, 2004
Scale	AS NOTED	Sheet Number	
Drawn By			A30B
Approved By			
Filename	4684A30B.DWG		