


1 B001–ER T PUB (NORTH)
SCALE: 3/8" = 1'-0"

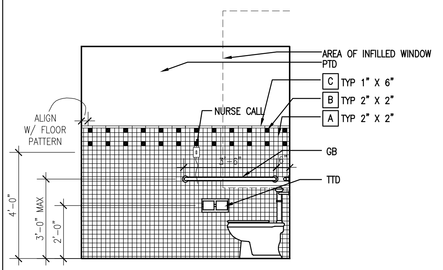


2 B001–ER T PUB (EAST)
SCALE: 3/8" = 1'-0"




3 B001–ER T PUB (SOUTH)
SCALE: 3/8" = 1'-0"

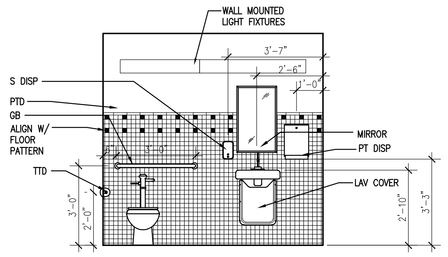


4 B001–ER T PUB (WEST)
SCALE: 3/8" = 1'-0"

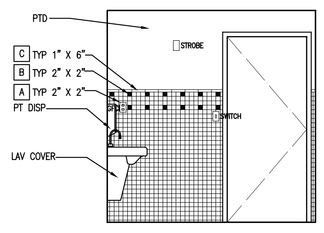


5 B002–ER T PUB (EAST)
SCALE: 3/8" = 1'-0"

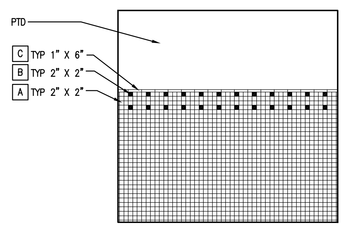


6 B002–ER T PUB (SOUTH)
SCALE: 3/8" = 1'-0"

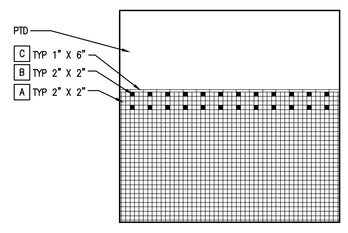


7 B002–ER T PUB (WEST)
SCALE: 3/8" = 1'-0"

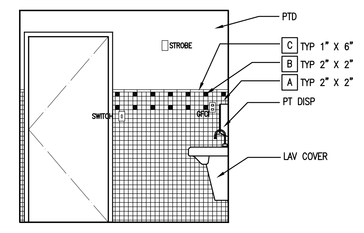


8 B002–ER T PUB (NORTH)
SCALE: 3/8" = 1'-0"

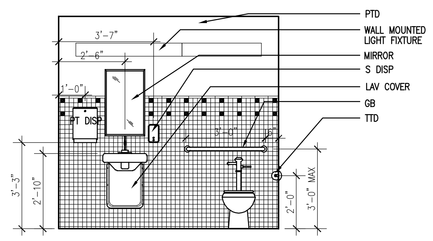


9 B007–ER PEDI (EAST)
SCALE: 3/8" = 1'-0"

10 B007–ER PEDI (SOUTH)
SCALE: 3/8" = 1'-0"

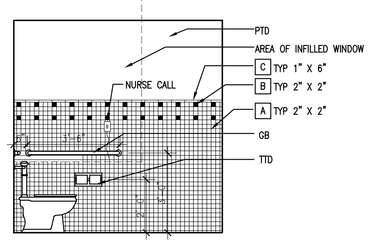


11 B007–ER PEDI (WEST)
SCALE: 3/8" = 1'-0"

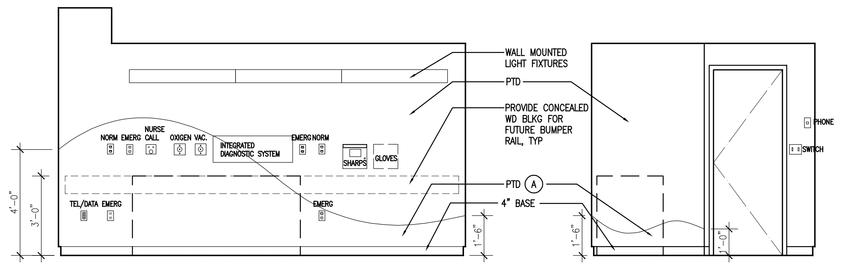12 B007–ER PEDI (NORTH)
SCALE: 3/8" = 1'-0"




13 B008–ER PEDI (EAST)
SCALE: 3/8" = 1'-0"

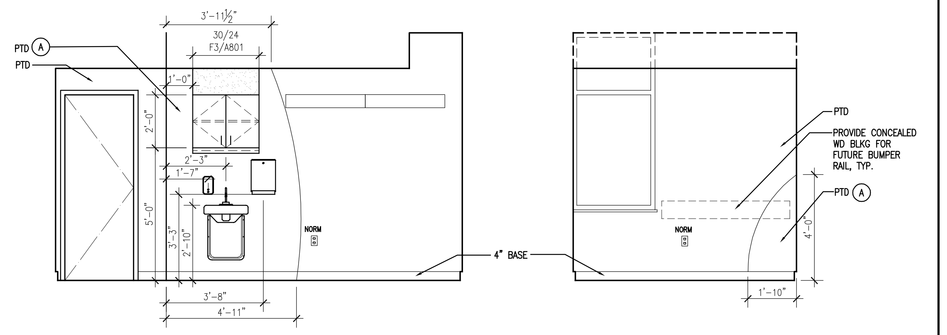14 B008–ER PEDI (SOUTH)
SCALE: 3/8" = 1'-0"




15 B008–ER PEDI (WEST)
SCALE: 3/8" = 1'-0"

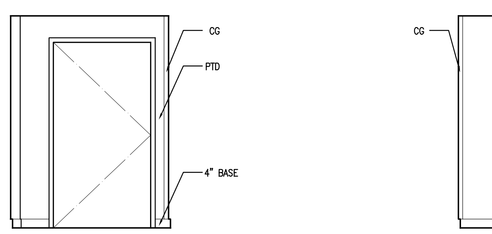


16 B008–ER PEDI (NORTH)
SCALE: 3/8" = 1'-0"

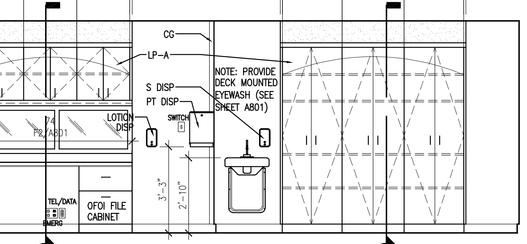


17 B009–ER PEDI (EAST)
SCALE: 3/8" = 1'-0"

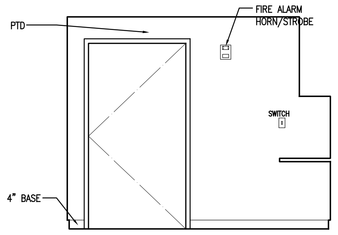


18 B009–ER PEDI (SOUTH)
SCALE: 3/8" = 1'-0"




19 B009–ER PEDI (WEST)
SCALE: 3/8" = 1'-0"

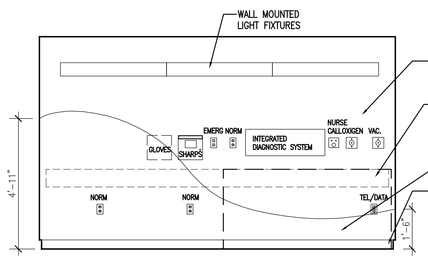


20 B009–ER PEDI (NORTH)
SCALE: 3/8" = 1'-0"

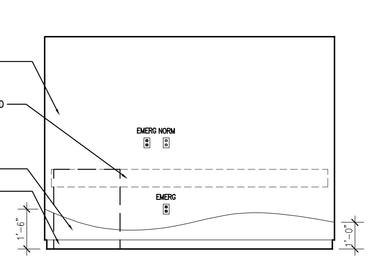


21 B009–ER PEDI (NORTH EAST)
SCALE: 3/8" = 1'-0"

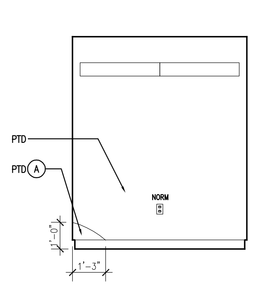


22 B006–ER HALL (SOUTH WEST)
SCALE: 3/8" = 1'-0"

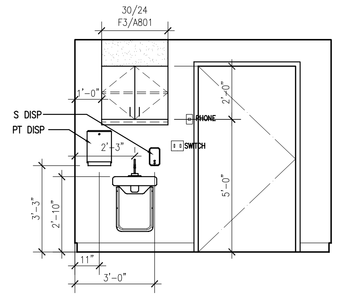


23 B006–ER HALL (NORTH WEST)
SCALE: 3/8" = 1'-0"

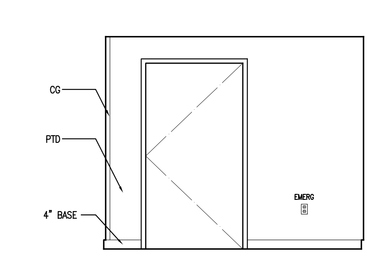


24 B006–ER HALL (NORTH EAST)
SCALE: 3/8" = 1'-0"

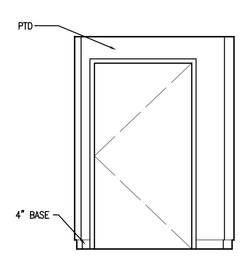


25 B006–ER HALL (NORTH)
SCALE: 3/8" = 1'-0"




26 B011–ER NRS STA (EAST)
SCALE: 3/8" = 1'-0"

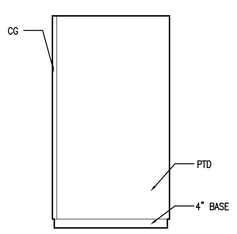


27 B011–ER NRS STA (SOUTH)
SCALE: 3/8" = 1'-0"




28 B011–ER NRS STA (WEST)
SCALE: 3/8" = 1'-0"

**General Notes:**

1. PROVIDE END PANELS WHERE CASEWORK DOES NOT ABUT WALL.
2. PROVIDE 1-1/2" (MIN.) FILLER PIECE ON WALL & BASE CABINETS AND 1-1/2" (MIN.) EXTENSION TO COUNTER WHERE ENDS OF CASEWORK ABUT WALL
3. FIELD VERIFY ALL DIMENSIONS PRIOR TO FABRICATION AND INSTALLATION.
4. PROVIDE 2-1/2" LIGHT VALANCE WHERE TASK LIGHTING IS INDICATED UNDER WALL CABINETS
5. WHERE VALANCES ARE PROVIDED, EXTEND SIDE PANELS OF WALL CABINET TO MATCH LIGHT VALANCE DIMENSION IF CABINET DOES NOT TERMINATE AT A WALL
6. PROVIDE VALANCES AND BACKSPLASHES IN LONGEST POSSIBLE LENGTH OF MATERIAL TO MINIMIZE JOINTS
7. FILLER PIECE SCRIBED TO SOFFIT AND WALL (TYP)
8. REFER TO INTERIORS DRAWINGS FOR PAINT COLORS AND ADDITIONAL FINISH NOTES.
9. CUSTOM CABINETS SHALL BE DESIGNATED AS FOLLOWS:

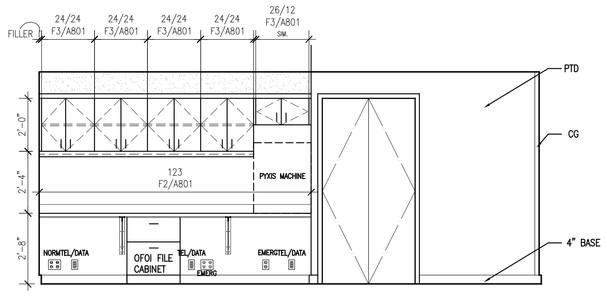


| MARK | ISSUE DATE | DESCRIPTION |
|---|---|---|
| | | |
| | | |
| | | |
| | | |
| | | |
| | | |
| | | |

Issue Log




Key Plan

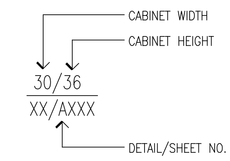TRO
ARCHITECTURE
PLANNING
ENGINEERING
INTERIOR DESIGN
The Ritchie Organization
80 Bridge Street
Newton, MA 02458-1134
617-969-9400

Maine Medical Center
ED Pediatric Exam Renovation
Portland, Maine

Drawing Title
**INTERIOR ELEVATIONS**

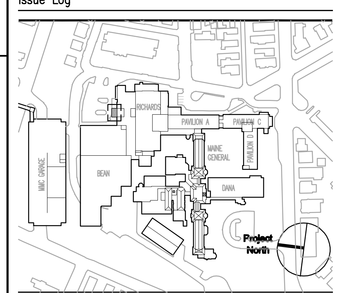0' 1'-4" 2'-8" 5'-4" 10'-8"

| | | | |
|---|---|---|---|
| Commission No. | 4684 | Date Issued | JUNE 22, 2004 |
| Scale | 3/8"=1'-0" | Sheet Number | A701 |
| Drawn By | | | |
| Approved By | | | |
| Filename | | | |