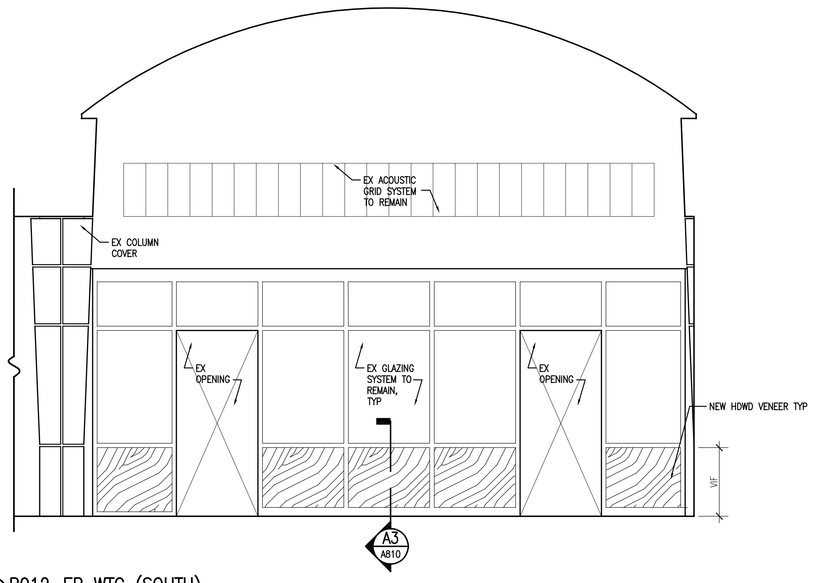

1 B012–ER WTG (SOUTH)
SCALE: 3/8" = 1'-0"

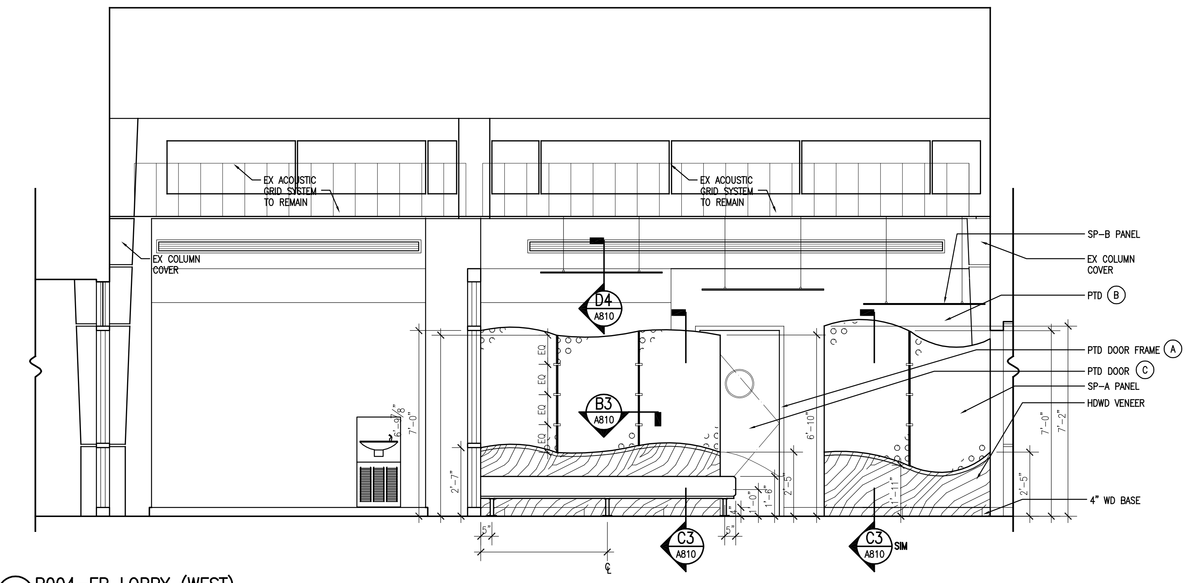

2 B004–ER LOBBY (WEST)
SCALE: 3/8" = 1'-0"

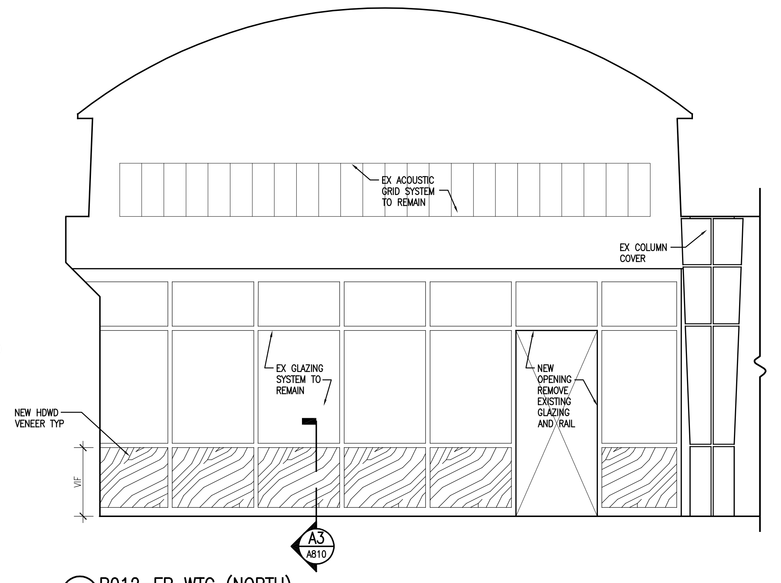

3 B012–ER WTG (NORTH)
SCALE: 3/8" = 1'-0"

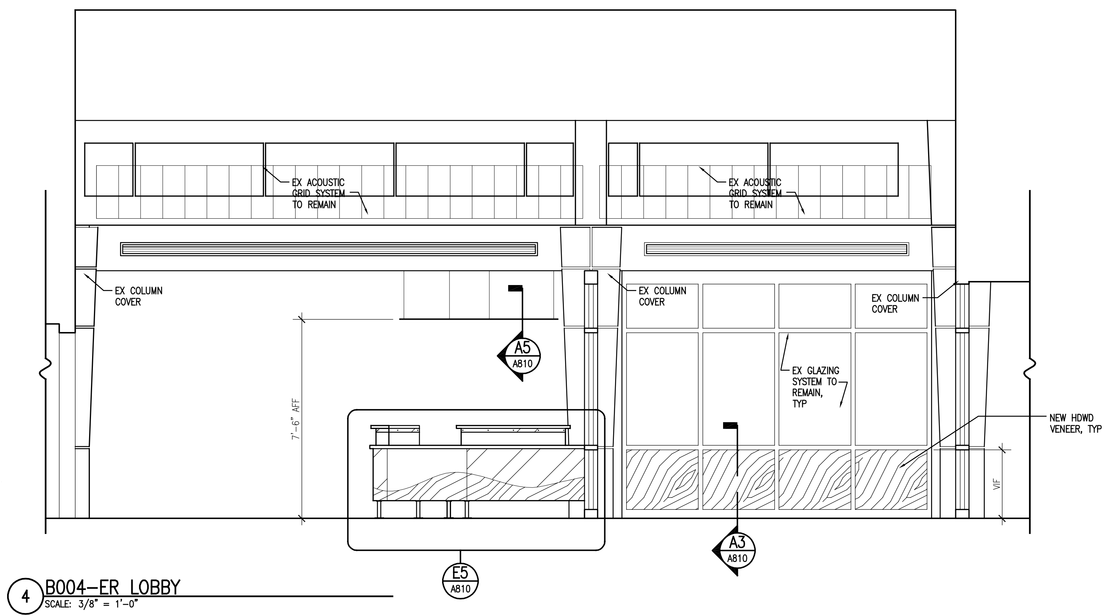

4 B004–ER LOBBY
SCALE: 3/8" = 1'-0"

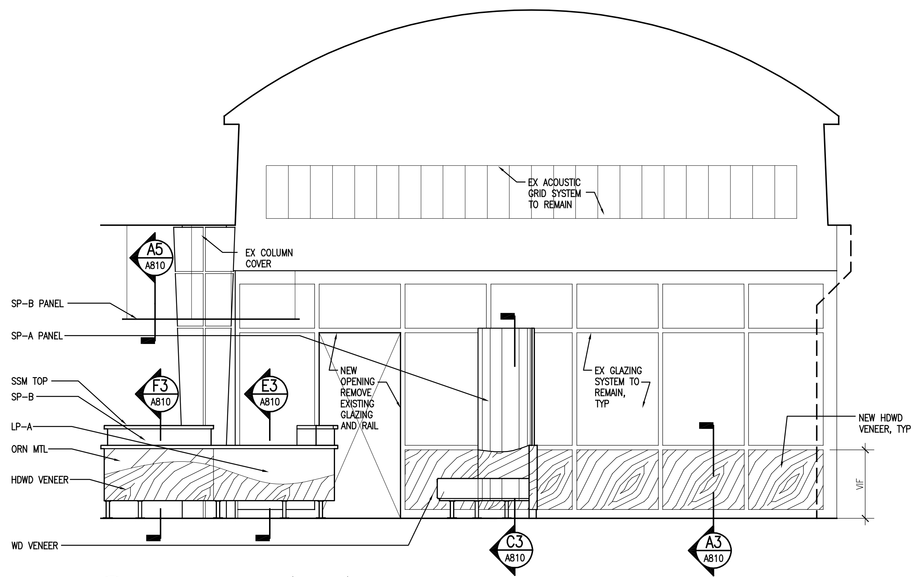

5 B004–ER LOBBY (SOUTH)
SCALE: 3/8" = 1'-0"

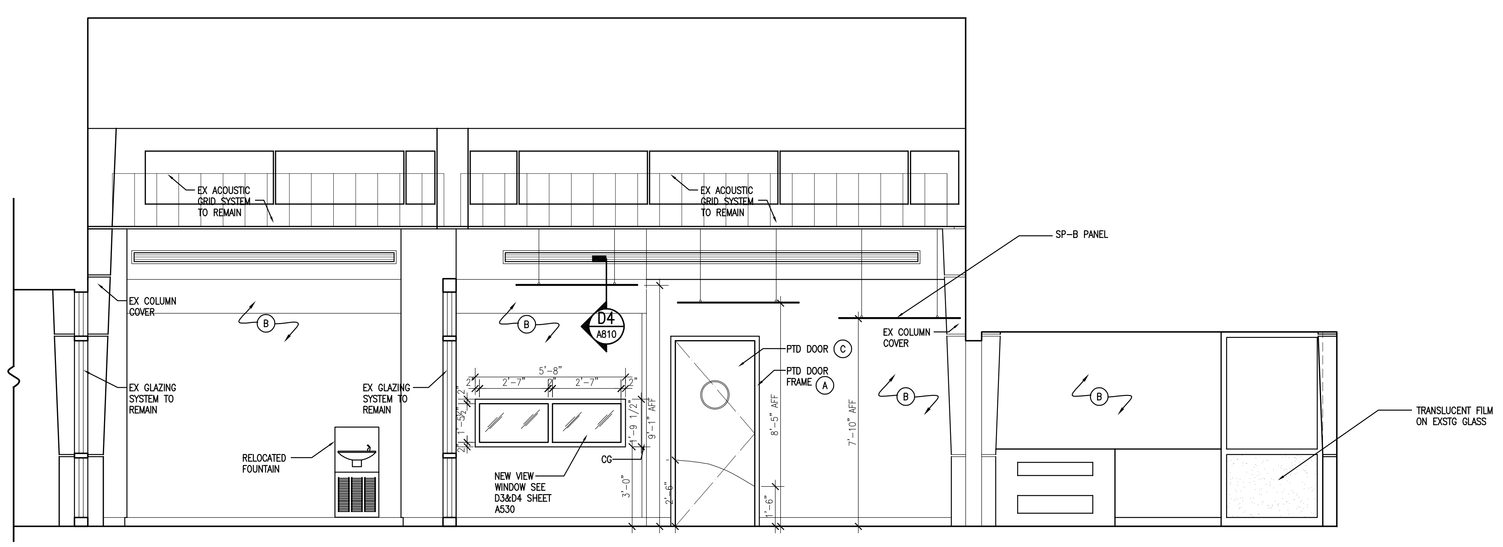

6 B004–ER LOBBY (WEST)
SCALE: 3/8" = 1'-0"

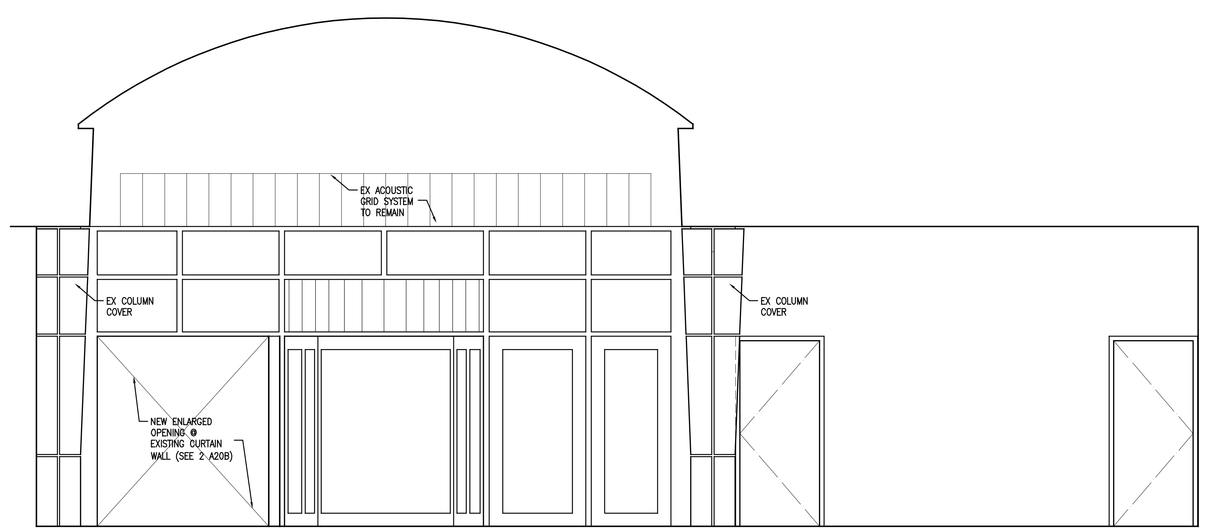

7 B004–ER LOBBY (NORTH)
SCALE: 3/8" = 1'-0"

General Notes:

1. PROVIDE END PANELS WHERE CASEWORK DOES NOT ABUT WALL.
2. PROVIDE 1-1/2" (MIN.) FILLER PIECE ON WALL & BASE CABINETS AND 1-1/2" (MIN.) EXTENSION TO COUNTER WHERE ENDS OF CASEWORK ABUT WALL
3. FIELD VERIFY ALL DIMENSIONS PRIOR TO FABRICATION AND INSTALLATION.
4. PROVIDE 2-1/2" LIGHT VALANCE WHERE TASK LIGHTING IS INDICATED UNDER WALL CABINETS
5. WHERE VALANCES ARE PROVIDED, EXTEND SIDE PANELS OF WALL CABINET TO MATCH LIGHT VALANCE DIMENSION IF CABINET DOES NOT TERMINATE AT A WALL
6. PROVIDE VALANCES AND BACKSPLASHES IN LONGEST POSSIBLE LENGTH OF MATERIAL TO MINIMIZE JOINTS
7. FILLER PIECE SCRIBED TO SOFFIT AND WALL (TYP)
8. REFER TO INTERIORS DRAWINGS FOR PAINT COLORS AND ADDITIONAL FINISH NOTES.
9. CUSTOM CABINETS SHALL BE DESIGNATED AS FOLLOWS:

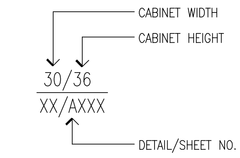

MARK	ISSUE DATE	DESCRIPTION

Issue Log

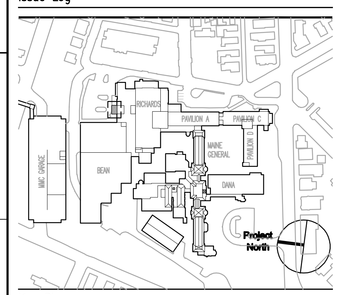

Key Plan

TRO
ARCHITECTURE
PLANNING
ENGINEERING
INTERIOR DESIGN
The Ritchie Organization
80 Bridge Street
Newton, MA 02458-1194
617-969-9400

Maine Medical Center
ED Pediatric Exam Renovation
Portland, Maine

Drawing Title
INTERIOR ELEVATIONS

0' 1'–4" 2'–8" 5'–4" 10'–8"

Commission No.	4684	Date Issued	JUNE 22, 2004
Scale	3/8"=1'-0"	Sheet Number	A702
Drawn By			
Approved By			
Filename			