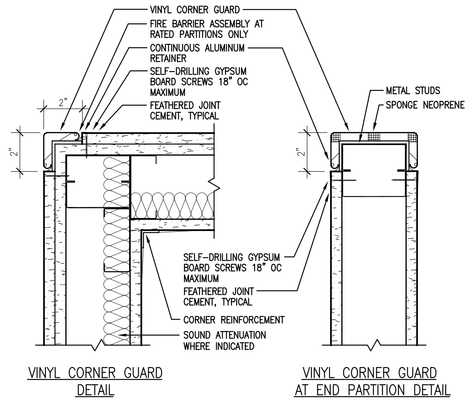

C1 FLUSH MOUNTED– VINYL CORNER GUARDS
SCALE: 3" = 1'-0"

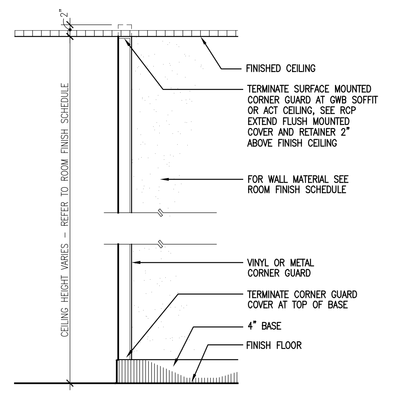

C2 CORNER GUARD ELEVATION
SCALE: 1" = 1'-0"

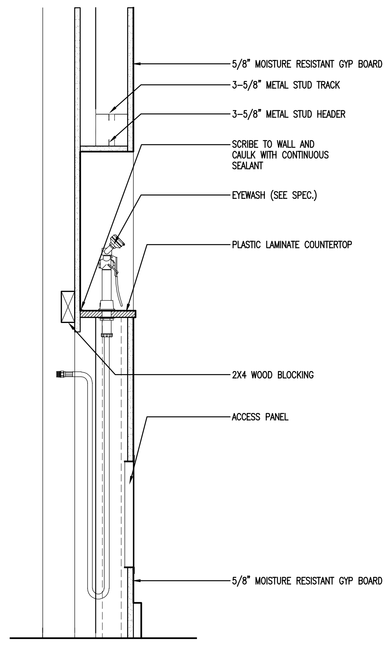

D2 SECTION @ EYEWASH COUNTER
SCALE: 1 1/2" = 1'-0"

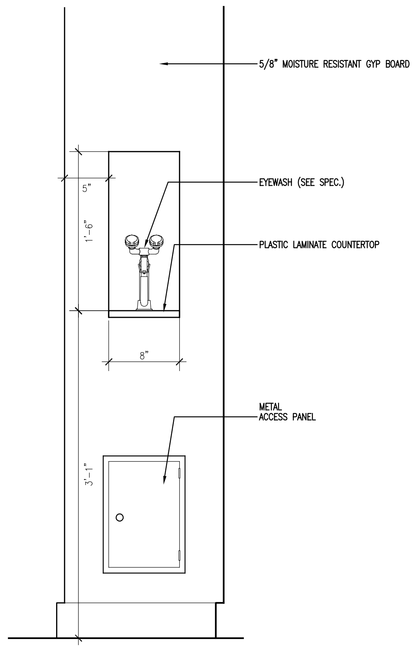

E2 ELEVATION @ EYEWASH
SCALE: 1 1/2" = 1'-0"

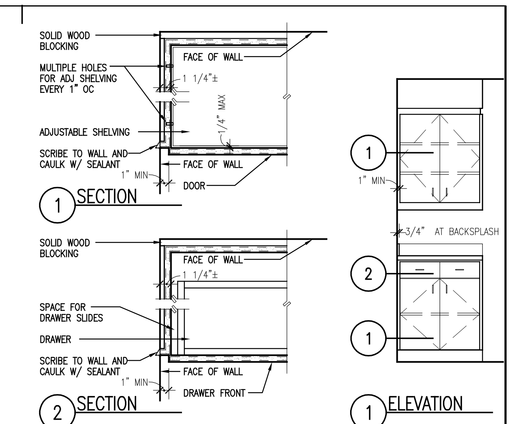

F1 TYPICAL CASEWORK SCRIBE DETAIL
SCALE: 1 1/2" = 1'-0"

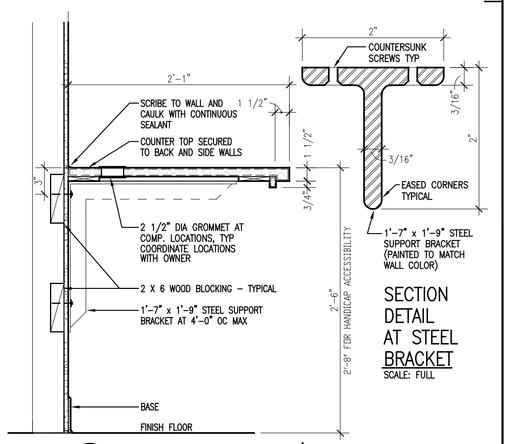

F2 SECTION –COUNTER W/ BRACKET SUPPORT
SCALE: 1 1/2" = 1'-0"

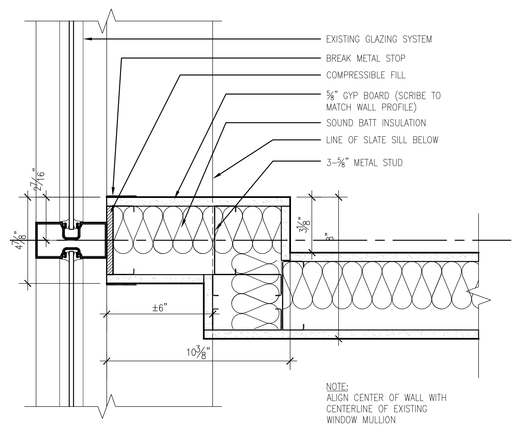

D3 PLAN DETAIL
SCALE: 3" = 1'-0"

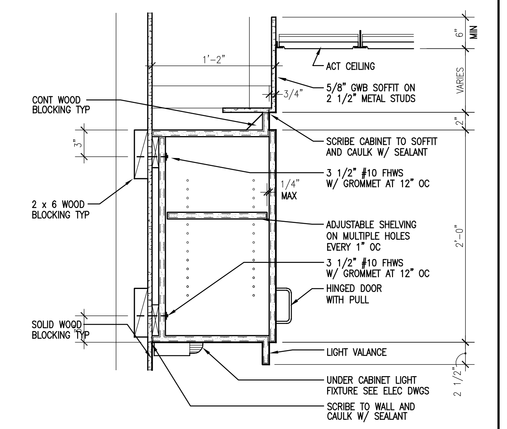

F3 SECTION –WALL UNIT
SCALE: 1 1/2" = 1'-0"

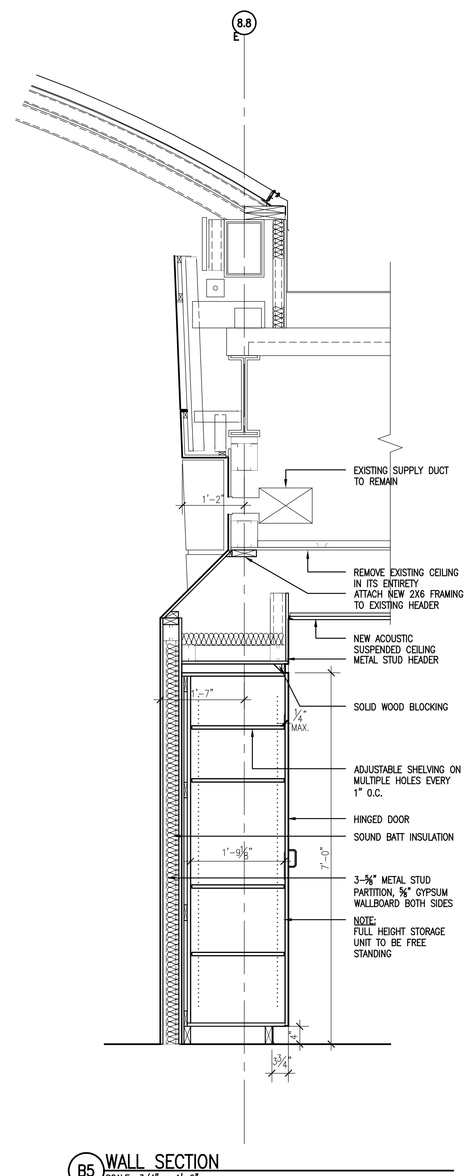

B5 WALL SECTION
SCALE: 3/4" = 1'-0"

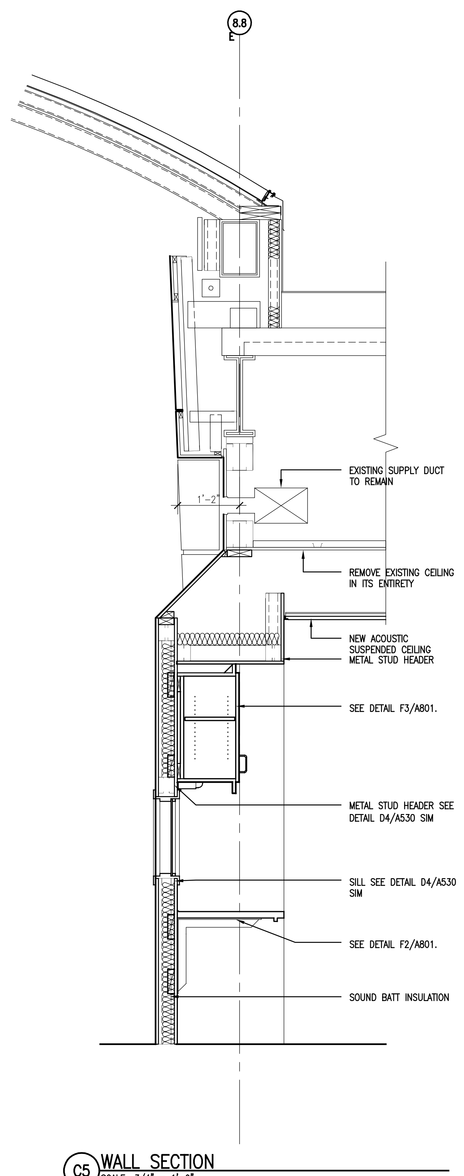

C5 WALL SECTION
SCALE: 3/4" = 1'-0"

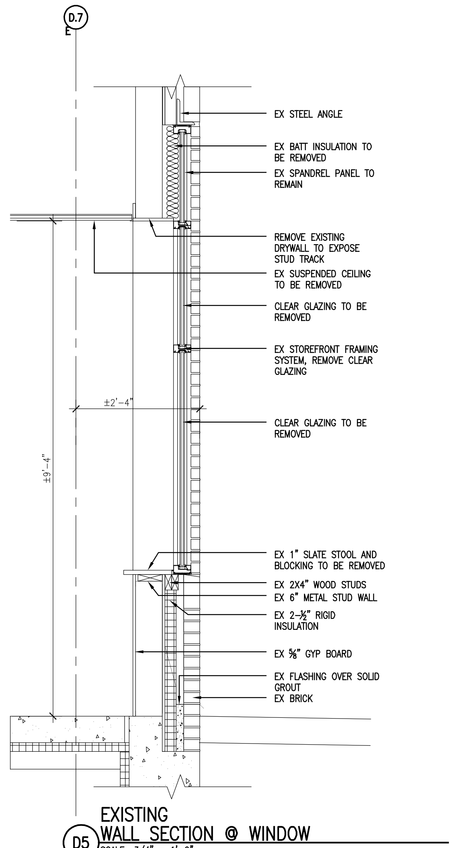

D5 EXISTING WALL SECTION @ WINDOW
SCALE: 3/4" = 1'-0"

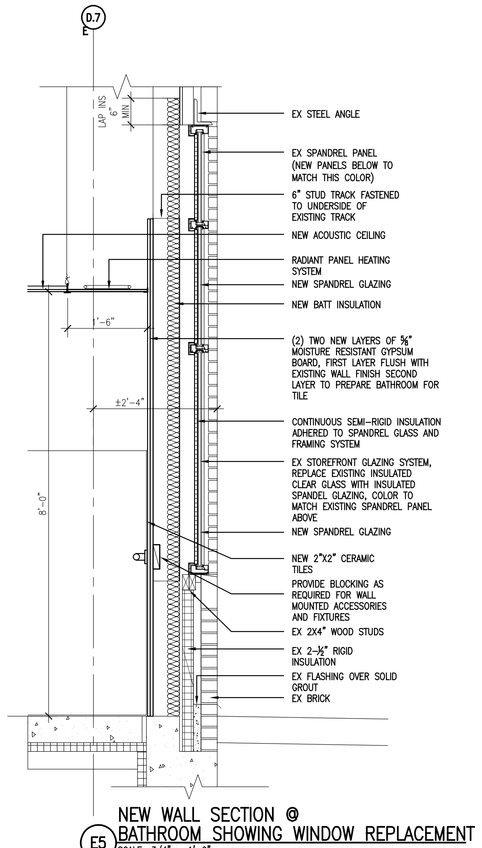

E5 NEW WALL SECTION @ BATHROOM SHOWING WINDOW REPLACEMENT
SCALE: 3/4" = 1'-0"

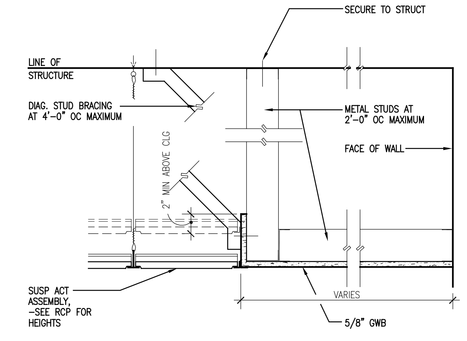

F4 GWB SOFFIT DETAIL
SCALE: 1 1/2" = 1'-0"

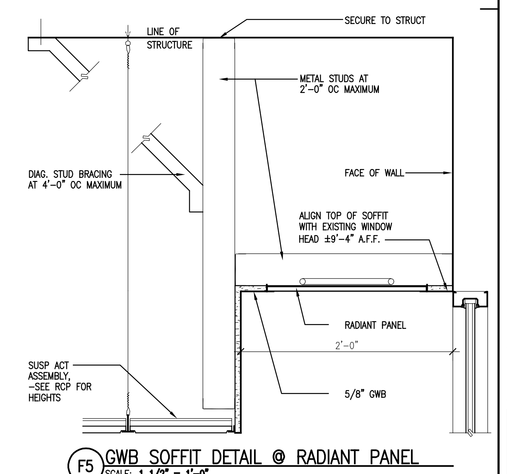

F5 GWB SOFFIT DETAIL @ RADIANT PANEL
SCALE: 1 1/2" = 1'-0"

General Notes:

MARK	ISSUE DATE	DESCRIPTION

Issue Log

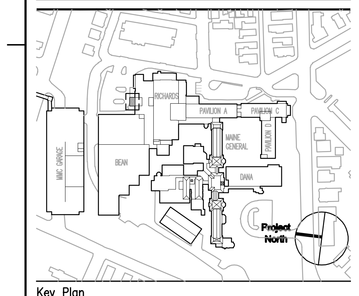

Key Plan

TRO
ARCHITECTURE
PLANNING
ENGINEERING
INTERIOR DESIGN
The Fitchie Organization
60 Bridge Street
Newton, MA 02458-1134
617-969-9400

Maine Medical Center
ED Pediatric Exam Renovation
Portland, Maine

Drawing Title

CASEWORK AND MISCELLANEOUS DETAILS

0' 0 0 0 0

Commission No.	4684	Date Issued	JUNE 22, 2004
Scale		Sheet Number	A801
Drawn By			
Approved By			
Filename	4684A801.DWG		