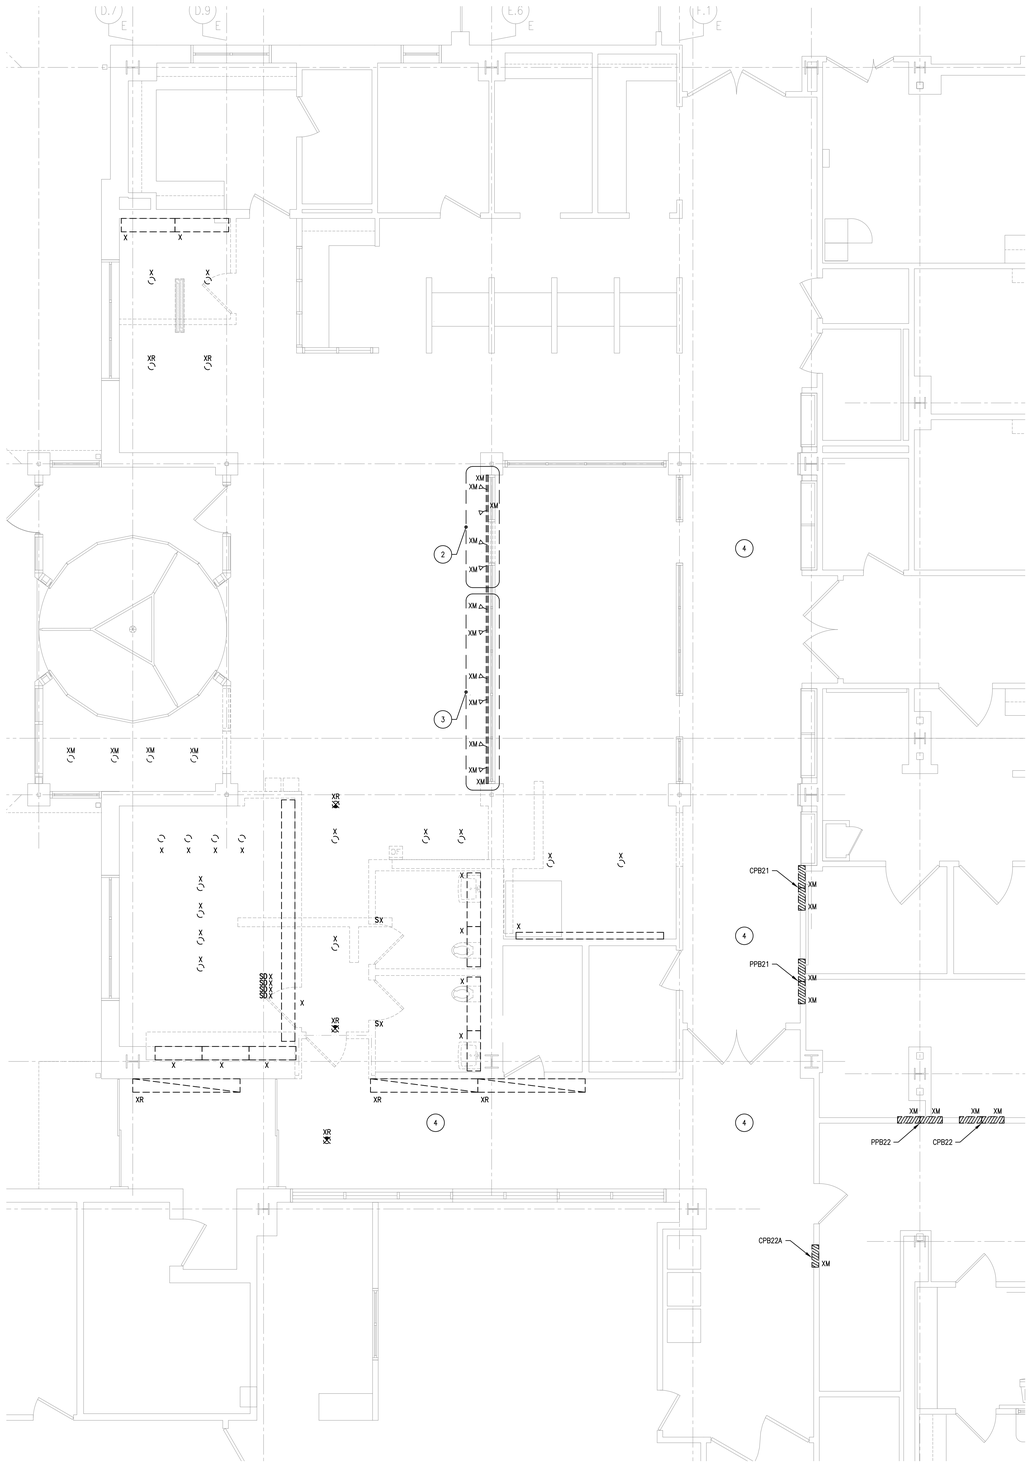

1 LIGHTING PLAN – DEMOLITION
1/4" = 1'-0"

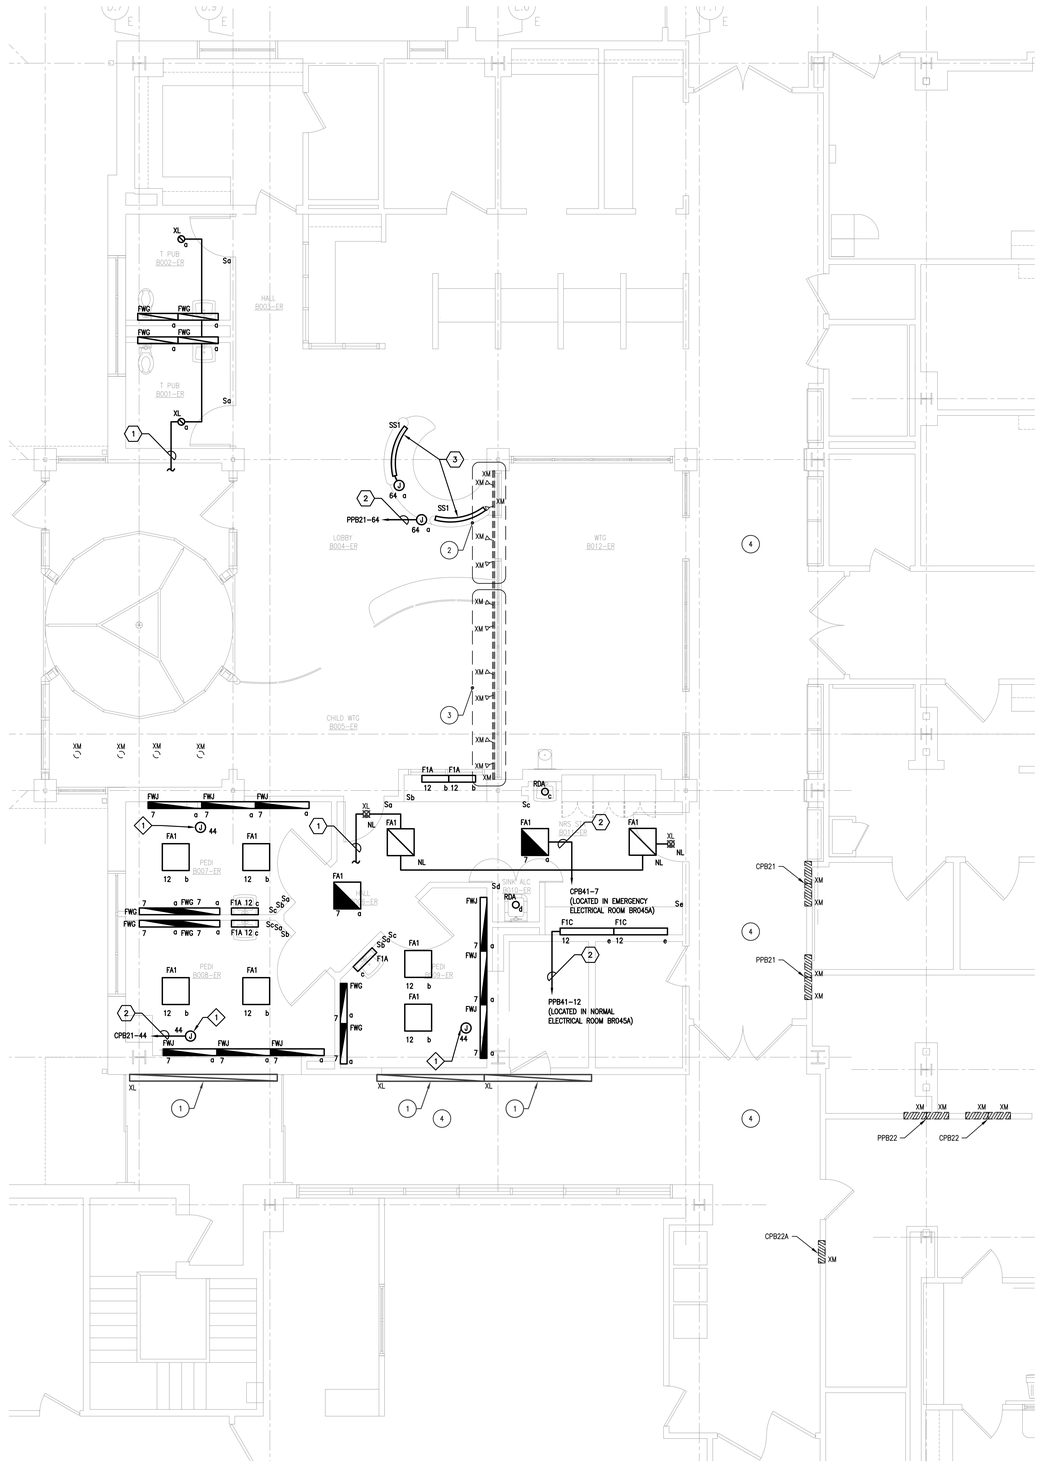

2 LIGHTING PLAN
1/4" = 1'-0"

General Notes:

EQUIPMENT NOTES:

1. CONNECTION TO MEDICAL PROCEDURE LIGHT (GFCI).

DRAWING NOTES:

1. LOWER WALL MOUNTED FIXTURE TO ACCOMMODATE NEW CEILING. FIXTURE SHALL BE LACATED 8" BELOW FINISHED CEILING. RECONNECT TO EXISTING CIRCUIT.
2. RE-AIM TRACK FIXTURES TO ILLUMINATE DESK AREA AND SUSPENDED ACRYLIC PANEL.
3. RE-AIM TRACK FIXTURES TO ILLUMINATE CHILD WAITING AREA.
4. EXISTING CEILING MOUNTED ELECTRICAL DEVICES INCLUDING, BUT NOT LIMITED TO, LIGHT FIXTURES, FIRE ALARM DEVICES, P.A. SYSTEM AND SECURITY EQUIPMENT SHALL BE SUPPORTED OR REMOVED AND RE-INSTALLED IN PLACE TO FACILITATE CEILING WORK NECESSARY FOR THE INSTALLATION AND MODIFICATION OF PIPING AND DUCTWORK. REFER TO ARCHITECTURAL AND MECHANICAL DRAWINGS FOR ACTUAL AREAS INCLUDED IN SCOPE OF WORK.

BRANCH CIRCUIT NOTES:

1. CONNECT TO EXISTING 277V LIFE SAFETY LIGHTING CIRCUIT SERVING THIS AREA.
2. HOMERUN TO SPARE 20/1 CIRCUIT BREAKER IN PANEL INDICATED
3. FLEXIBLE LIGHT STRIP TO BE MOUNTED WITHIN CASEWORK. REFER TO ARCHITECTURAL CASEWORK DETAILS FOR MOUNTING.

MARK	ISSUE DATE	DESCRIPTION

Issue Log

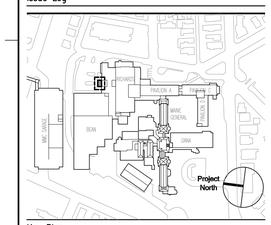

Key Plan

TRO
ARCHITECTURE
PLANNING
ENGINEERING
INTERIOR DESIGN
The Ritchie Organization
80 Bridge Street
Newton, MA 02458-1134
617-969-9400

Maine Medical Center
ED Pediatric Exam Renovation
Portland, Maine

Drawing Title
ELECTRICAL BASEMENT LIGHTING PLANS

0' 2' 4' 8' 16'

Commission No.	4684	Date Issued	JUNE 22, 2004
Scale	1/4"=1'-0"	Sheet Number	E20B
Drawn By	K.G.		
Approved By	D.S.		
Filename	4684E20B		