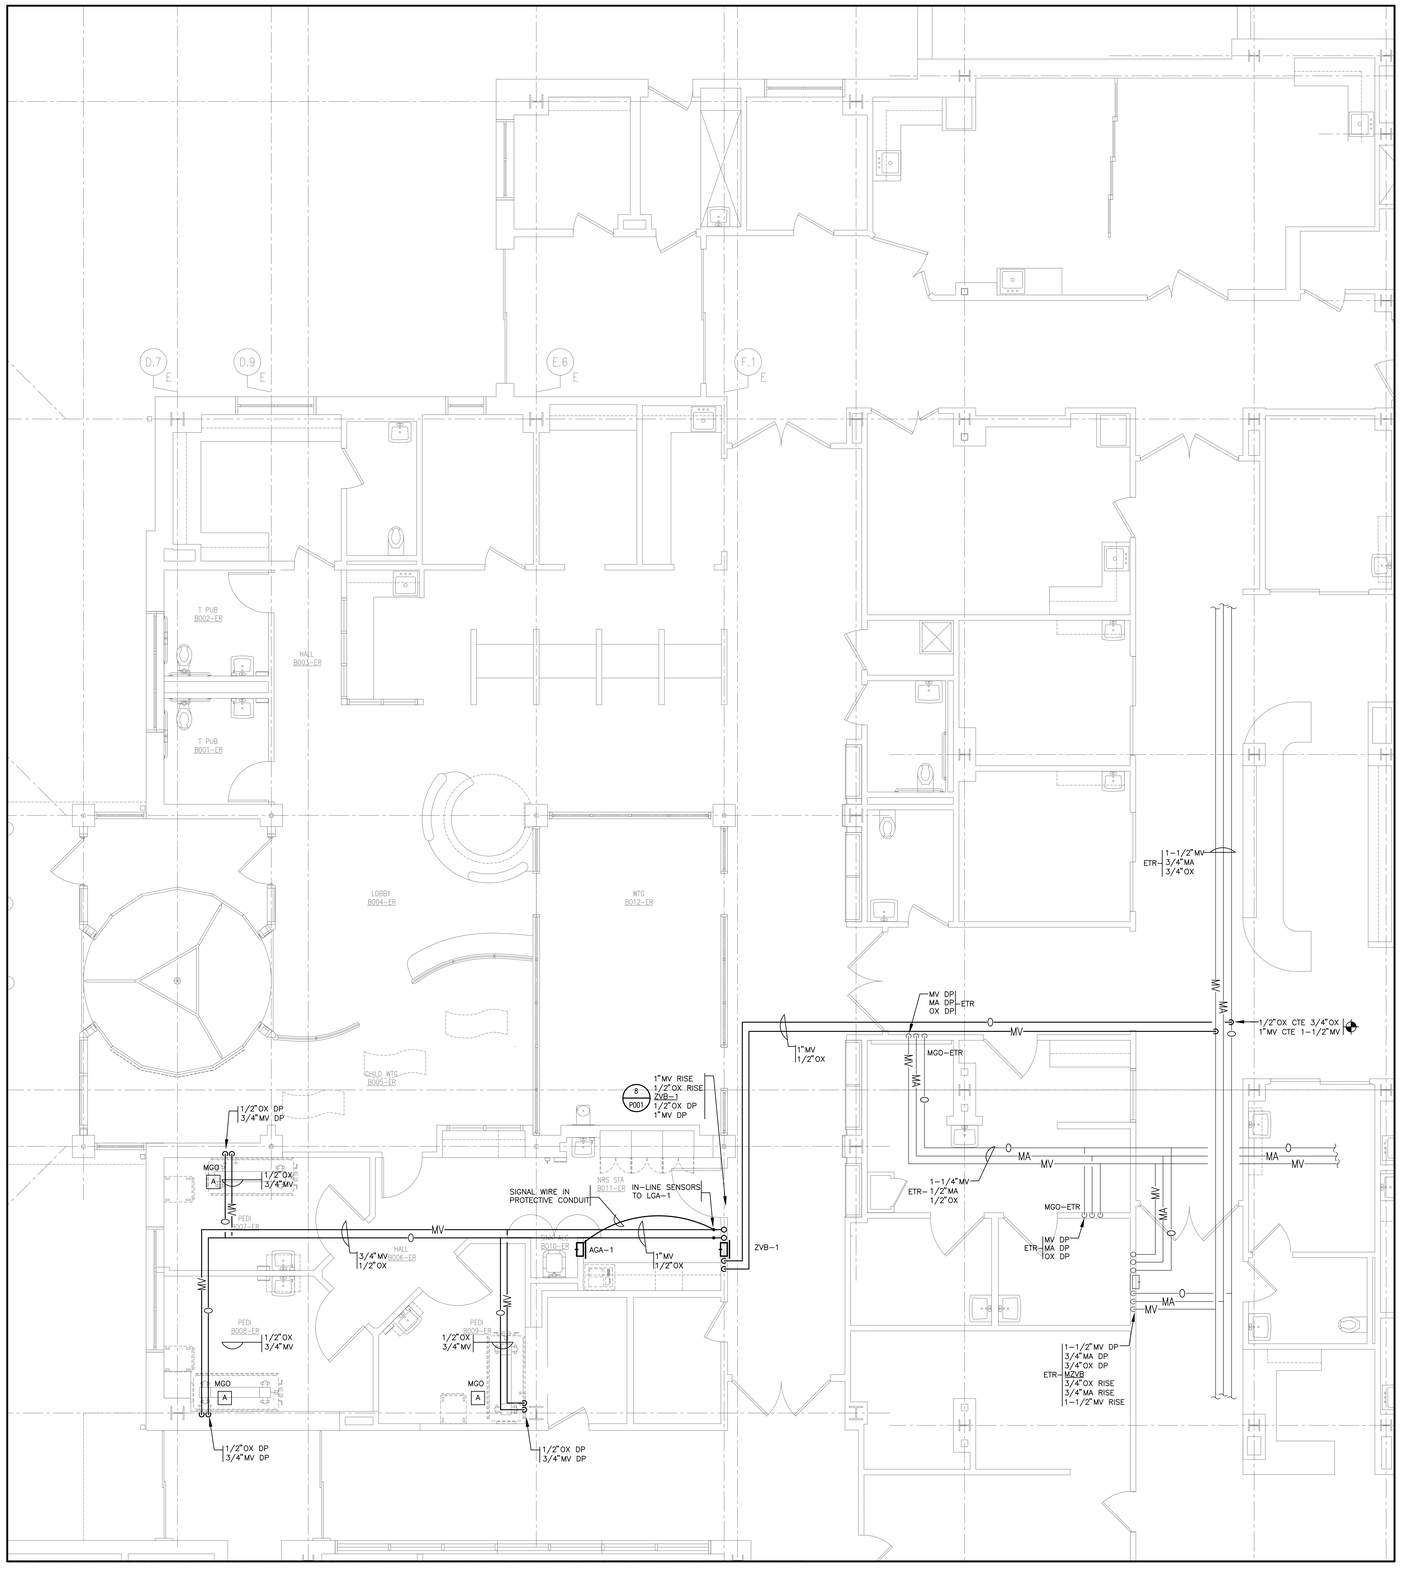

MEDICAL GAS BASEMENT PARTIAL FLOOR PLAN – RENOVATION

1/4"=1'-0"

General Notes:

MARK	ISSUE DATE	DESCRIPTION

Issue Log

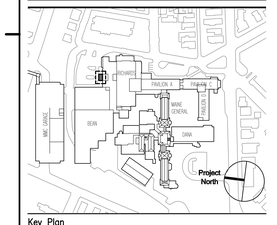

Key Plan

TRO
ARCHITECTURE
PLANNING
ENGINEERING
INTERIOR DESIGN
The Ritchie Organization
80 Bridge Street
Newton, MA 02458-1134
617-969-9400

Maine Medical Center

ED Pediatric Exam Renovation

Portland, Maine

Drawing Title

MEDICAL GAS BASEMENT PARTIAL FLOOR PLAN - RENOVATION

0' 2' 4' 8' 16'

Commission No.	4684	Date Issued	JUNE 22, 2004
Scale	1/4"=1'-0"	Sheet Number	P30B
Drawn By	SDB		
Approved By	RMH		
Filename	4684P001		