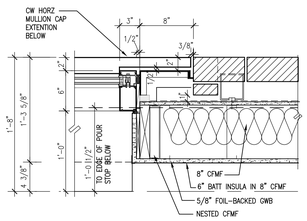

PLAN DETAIL –
HORZ MULLION AT METAL PANEL JAMB
A1 SCALE: 3/4" = 1'-0"

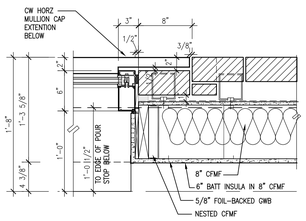

PLAN DETAIL –
HORZ MULLION AT RECESSED BRICK
B1 SCALE: 3/4" = 1'-0"

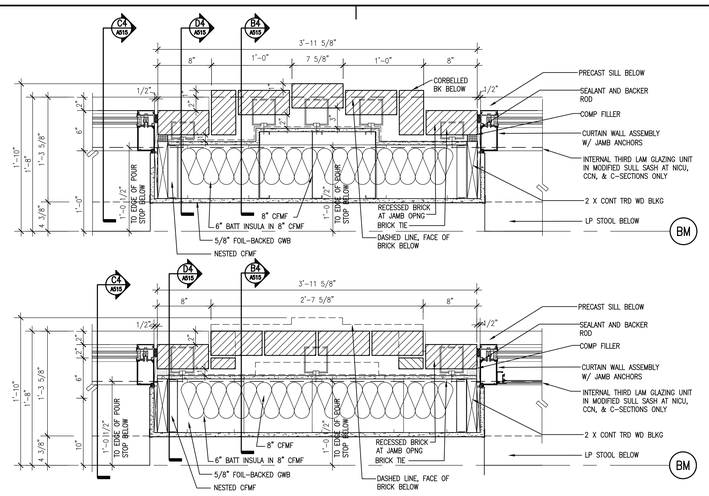

C2 PLAN DETAIL AT BRICK PILLASTER
SCALE: 1 1/2" = 1'-0"

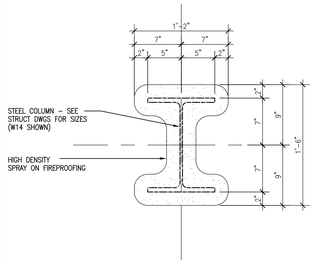

PLAN DETAIL
AT PENTHOUSE COLUMN ENCLOSURE
A2 SCALE: 3/4" = 1'-0"

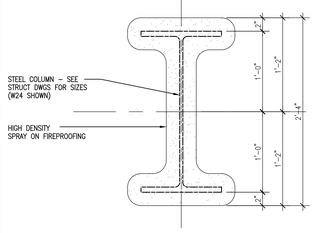

PLAN DETAIL
AT PENTHOUSE COLUMN ENCLOSURE
A3 SCALE: 3/4" = 1'-0"

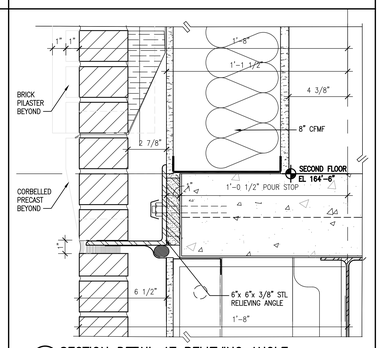

B3 SECTION DETAIL AT RELIEVING ANGLE
SCALE: 3" =1'-0"

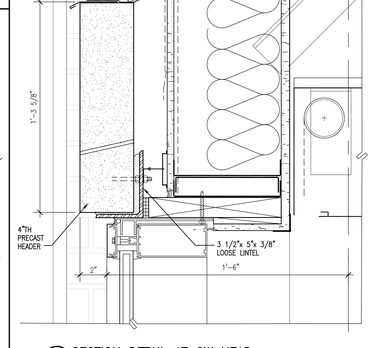

C3 SECTION DETAIL AT CW HEAD
SCALE: 3" =1'-0"

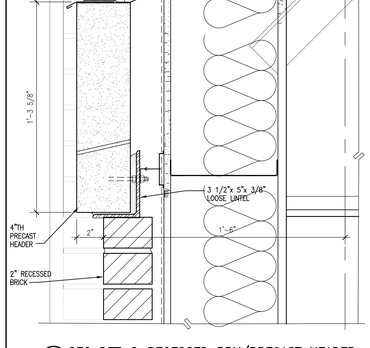

D3 SEC DET @ RECESSED BRK/PRECAST HEADER
SCALE: 3" =1'-0"

PLAN DETAIL AT COLUMN ENCLOSURE
A5 SCALE: 3/4" = 1'-0"

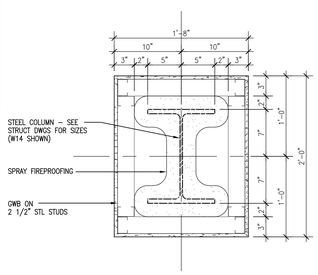

A4 PLAN DETAIL AT COLUMN ENCLOSURE
SCALE: 3/4" = 1'-0"

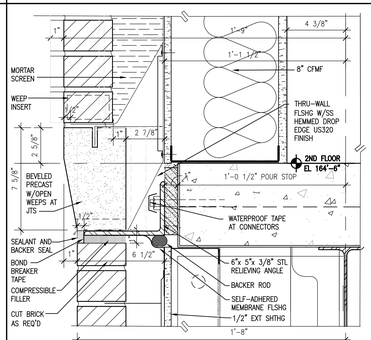

B4 SECTION DETAIL PILASTER PRECAST
SCALE: 3" =1'-0"

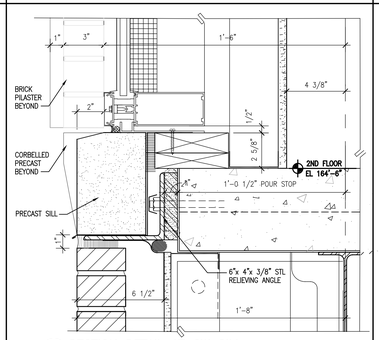

C4 SECTION DETAIL AT CW SILL
SCALE: 3" =1'-0"

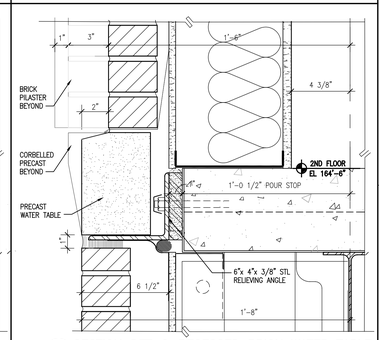

D4 SECTION DET @ RECESSED BRICK WATER TABLE
SCALE: 3" =1'-0"

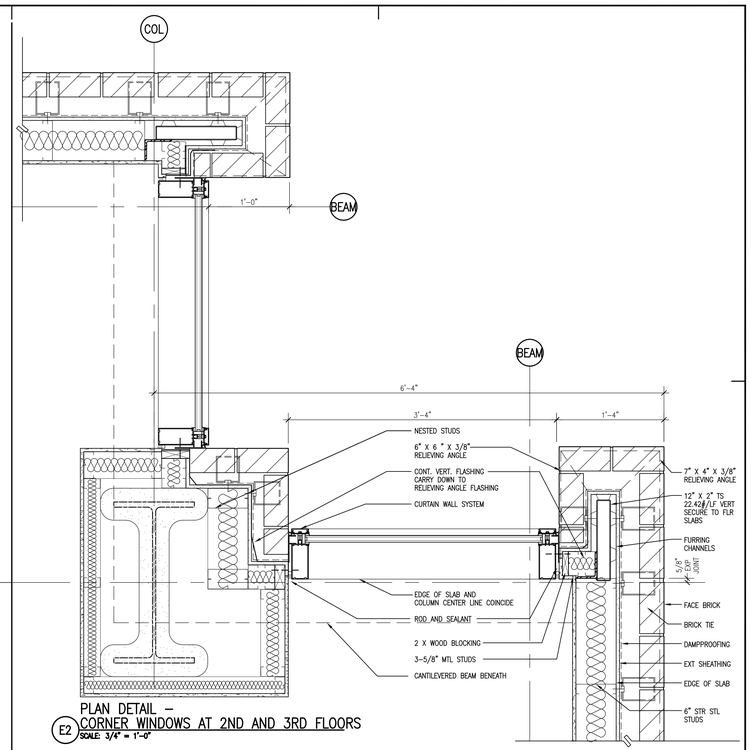

E2 PLAN DETAIL –
CORNER WINDOWS AT 2ND AND 3RD FLOORS
SCALE: 3/4" = 1'-0"

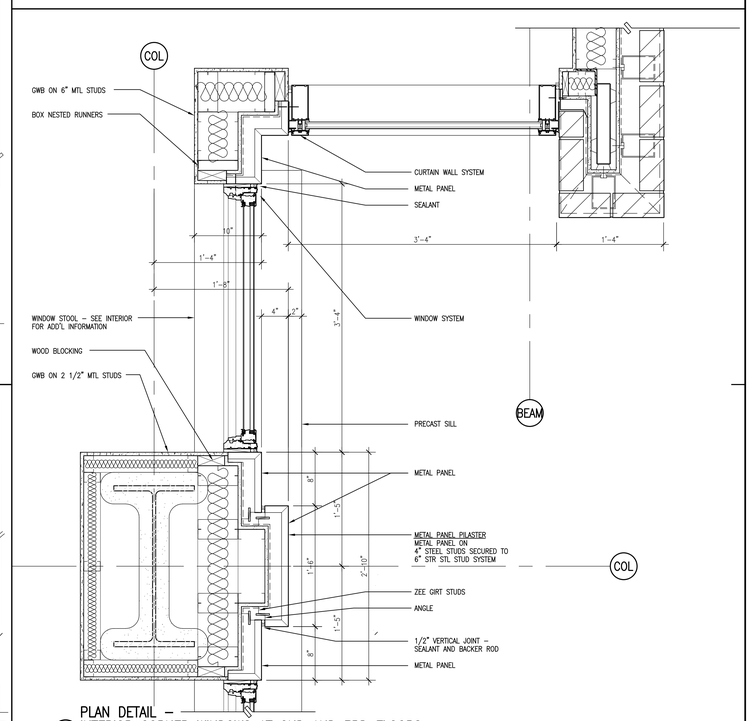

E4 PLAN DETAIL –
INTERIOR CORNER WINDOWS AT 2ND AND 3RD FLOORS
SCALE: 3/4" = 1'-0"

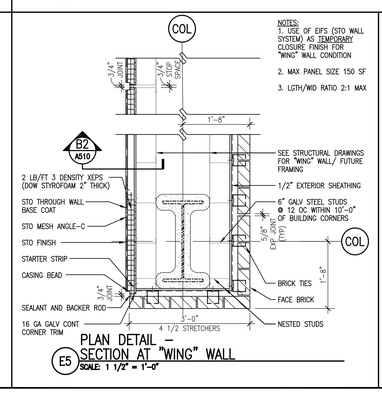

E5 PLAN DETAIL –
SECTION AT "WING" WALL
SCALE: 1 1/2" = 1'-0"

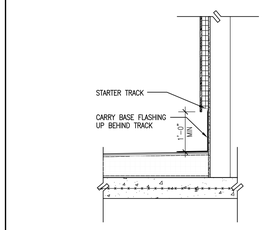

F5 SECTION DETAIL –
ROOF TO "WING" WALL TRANSITION
SCALE: 1 1/2" = 1'-0"

General Notes:

MARK	ISSUE DATE	DESCRIPTION
		FOR PERMIT ONLY - NOT FOR CONSTRUCTION
PERMIT	09/24/04	PERMIT SET – NOT FOR CONSTRUCTION

Issue Log

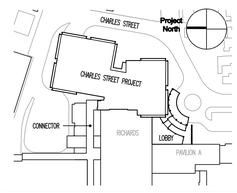

Key Plan

TRO
ARCHITECTURE
PLANNING
ENGINEERING
INTERIOR DESIGN
The Ritchie Organization
80 Bridge Street
Newton, MA 02458-1134
617-969-9400

Maine Medical Center
Charles Street Project
Portland, Maine MMC Project No. 21841

Drawing Title
CONSTRUCTION DETAILS NO. 1

Commission No.	4673
Scale	AS NOTED
Drawn By	JJV
Approved By	TML
Filename	4673A515.dwg
Copyright © 2004	The Ritchie Organization
Date Issued	
Sheet Number	A515